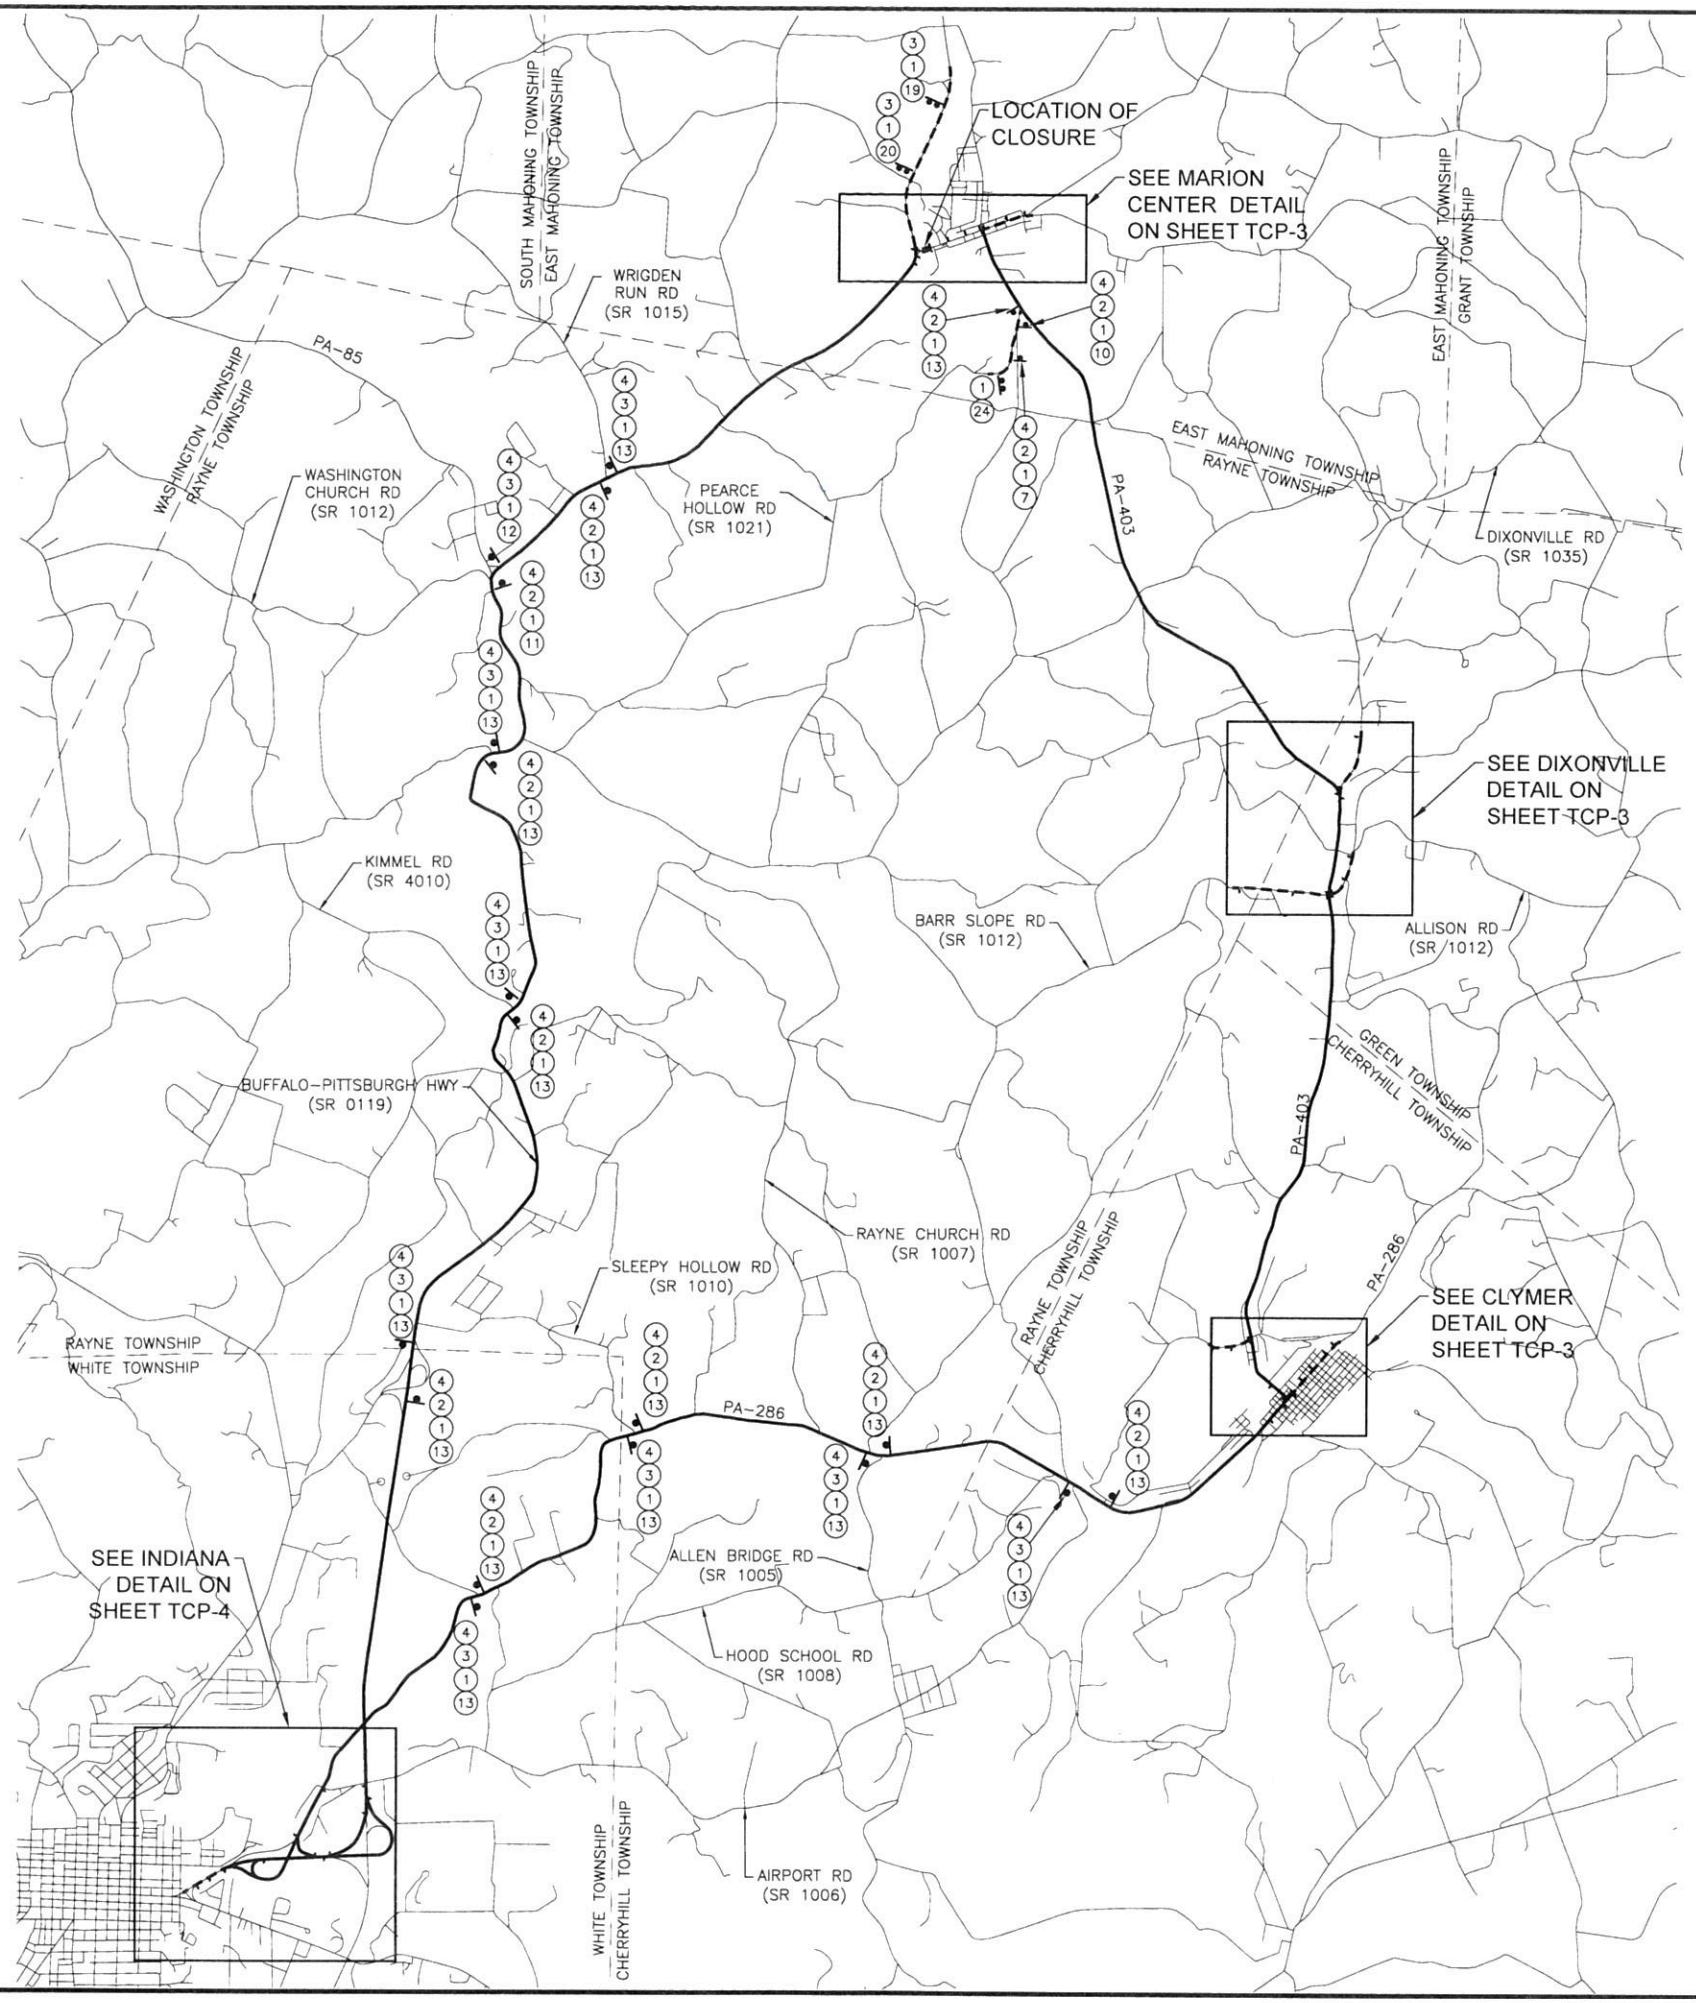

LEGEND

- WORK AREA
- ROADS AND STREETS
- (1) DETOUR ROUTE SIGNING
- (1) TYPE III BARRICADE
- DETOUR ROUTES
- MUNICIPAL BORDER

NORTH

DETOUR PLAN
MAIN STREET
(S.R. 0403) N.T.S.

GATEWAY
Consulting Engineers & Surveyors
400 Holiday Drive, Suite 300 Pittsburgh, PA 15220
Phone (412) 921-4030 - Fax (412) 921-9960
• Butler, PA (724) 287-1055 • Washington, PA (724) 229-3362
http://www.gatewayengineers.com
Copyright 2016 Gateway Engineers, Inc. All Rights Reserved

REGISTERED PROFESSIONAL ENGINEER MICHAEL J. HABERMAN PE074259 COMMONWEALTH OF PENNSYLVANIA

REVISION RECORD

No	Date
01	- -
02	- -
03	- -
04	- -
05	- -
06	- -
07	- -
08	- -

SR 0403 (MAIN STREET) DETOUR
MAIN STREET (SR 0403)
EAST MAHONING TOWNSHIP, INDIANA COUNTY

PREPARED FOR:
BETH'S BARRICADES
1623 MIDDLE ROAD EXTENSION
GIBSONIA, PA 15044

DETOUR PLAN

Project Number C-18885-0013
Drawing Scale N.T.S.
Date Issued SEP 2016
Index Number ---
Drawn By KLB
Checked By JWT
Project Manager MJH

TCP-2

Path & Filename:G:\Projects\18000\18885 Beth's Barricades\-0013 SR 0403 Detour Plan\Dwg\02-Sheet\C-18885-0013_DETOUR PLAN.dwg
Plot Date:9/20/2016 2:48 PM Kyle L. Brown E.I.T. Save Date:9/16/2016 7:42 AM