Larson Design Group

pennsylvania
DEPARTMENT OF TRANSPORTATION

LEGEND
- REQUIRED RIGHT-OF-WAY LINE
- LEGAL RIGHT-OF-WAY LINE
- MUNICIPAL BOUNDARY
- LEGAL SLOPE EASEMENT
- TEMPORARY CONSTRUCTION EASEMENT
- PROPOSED DRAINAGE
- CUT LINE
- FILL LINE

DUKE ST/WATER ST INTERSECTION
LOOKING NORTH ON SR 11

DUKE ST/WATER ST INTERSECTION
LOOKING NORTH ON SR 11

KING ST/WATER ST INTERSECTION
LOOKING NORTH ON SR 147

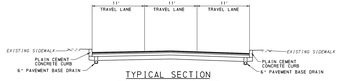

TYPICAL SECTION
SR 11 WATER STREET
NOT TO SCALE

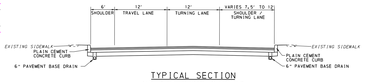

TYPICAL SECTION
SR 147 KING STREET
NOT TO SCALE

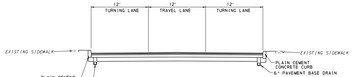

TYPICAL SECTION
SR 11 KING STREET
NOT TO SCALE

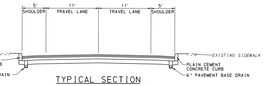

TYPICAL SECTION
SR 147 DUKE STREET
NOT TO SCALE

POINT TWP.
NORTHUMBERLAND BORO
NORFOLK SOUTHERN RAILROAD
PINEKNOTTER PARK
SR 147 DUKE ST
SR 11 SB - KING ST
SR 147 KING ST
WATER ST
QUEEN ST
WHEATLEY AVE
KING ST
FRONT STREET STATION
SUN HOME HEALTH
BARE METAL GALLERY
NORRY SUBWAY PHARMACY
NORRY MOTORS
SNOWHITE LAUNDROMAT
VALERO
KEYSTONE FORGING COMPANY
SUNOCO
AMATO'S
B & T PERFORMANCE
CVS
KEYSTONE COMMUNICATIONS
BOYER MACHINE
FURRY FRIENDS
CHURCH
GRONINGER INSURANCE
STAR GARDEN RESTAURANT
PUFF
SUNRISE RESTAURANT
SUNCOM INDUSTRIES
YOUNGS SPORTING GOODS
CROUSER ALIGNMENT
NORTHUMBERLAND BORO HOUSING CORP
CITGO
NAPA
WASHINGTON TAVERN
LIBRARY
DEPOT AVE
FRONT ST
PARK PLACE
2ND ST
3RD ST
4TH ST
5TH ST
ROPEWALK AVE
BRICKYARD AVE
POND AVE
SAWMILL AVE
6TH ST
7TH ST
8TH ST
PHASE 1
PHASE 2
PHASE 3
PHASE 4
PHASE 5
PHASE 6
PHASE 7
PHASE 8
PHASE 9
PHASE 10
PHASE 11
PHASE 12
PHASE 13 A
PHASE 13 B

PRELIMINARY - NOT FOR CONSTRUCTION

Larson Design Group

pennsylvania
DEPARTMENT OF TRANSPORTATION

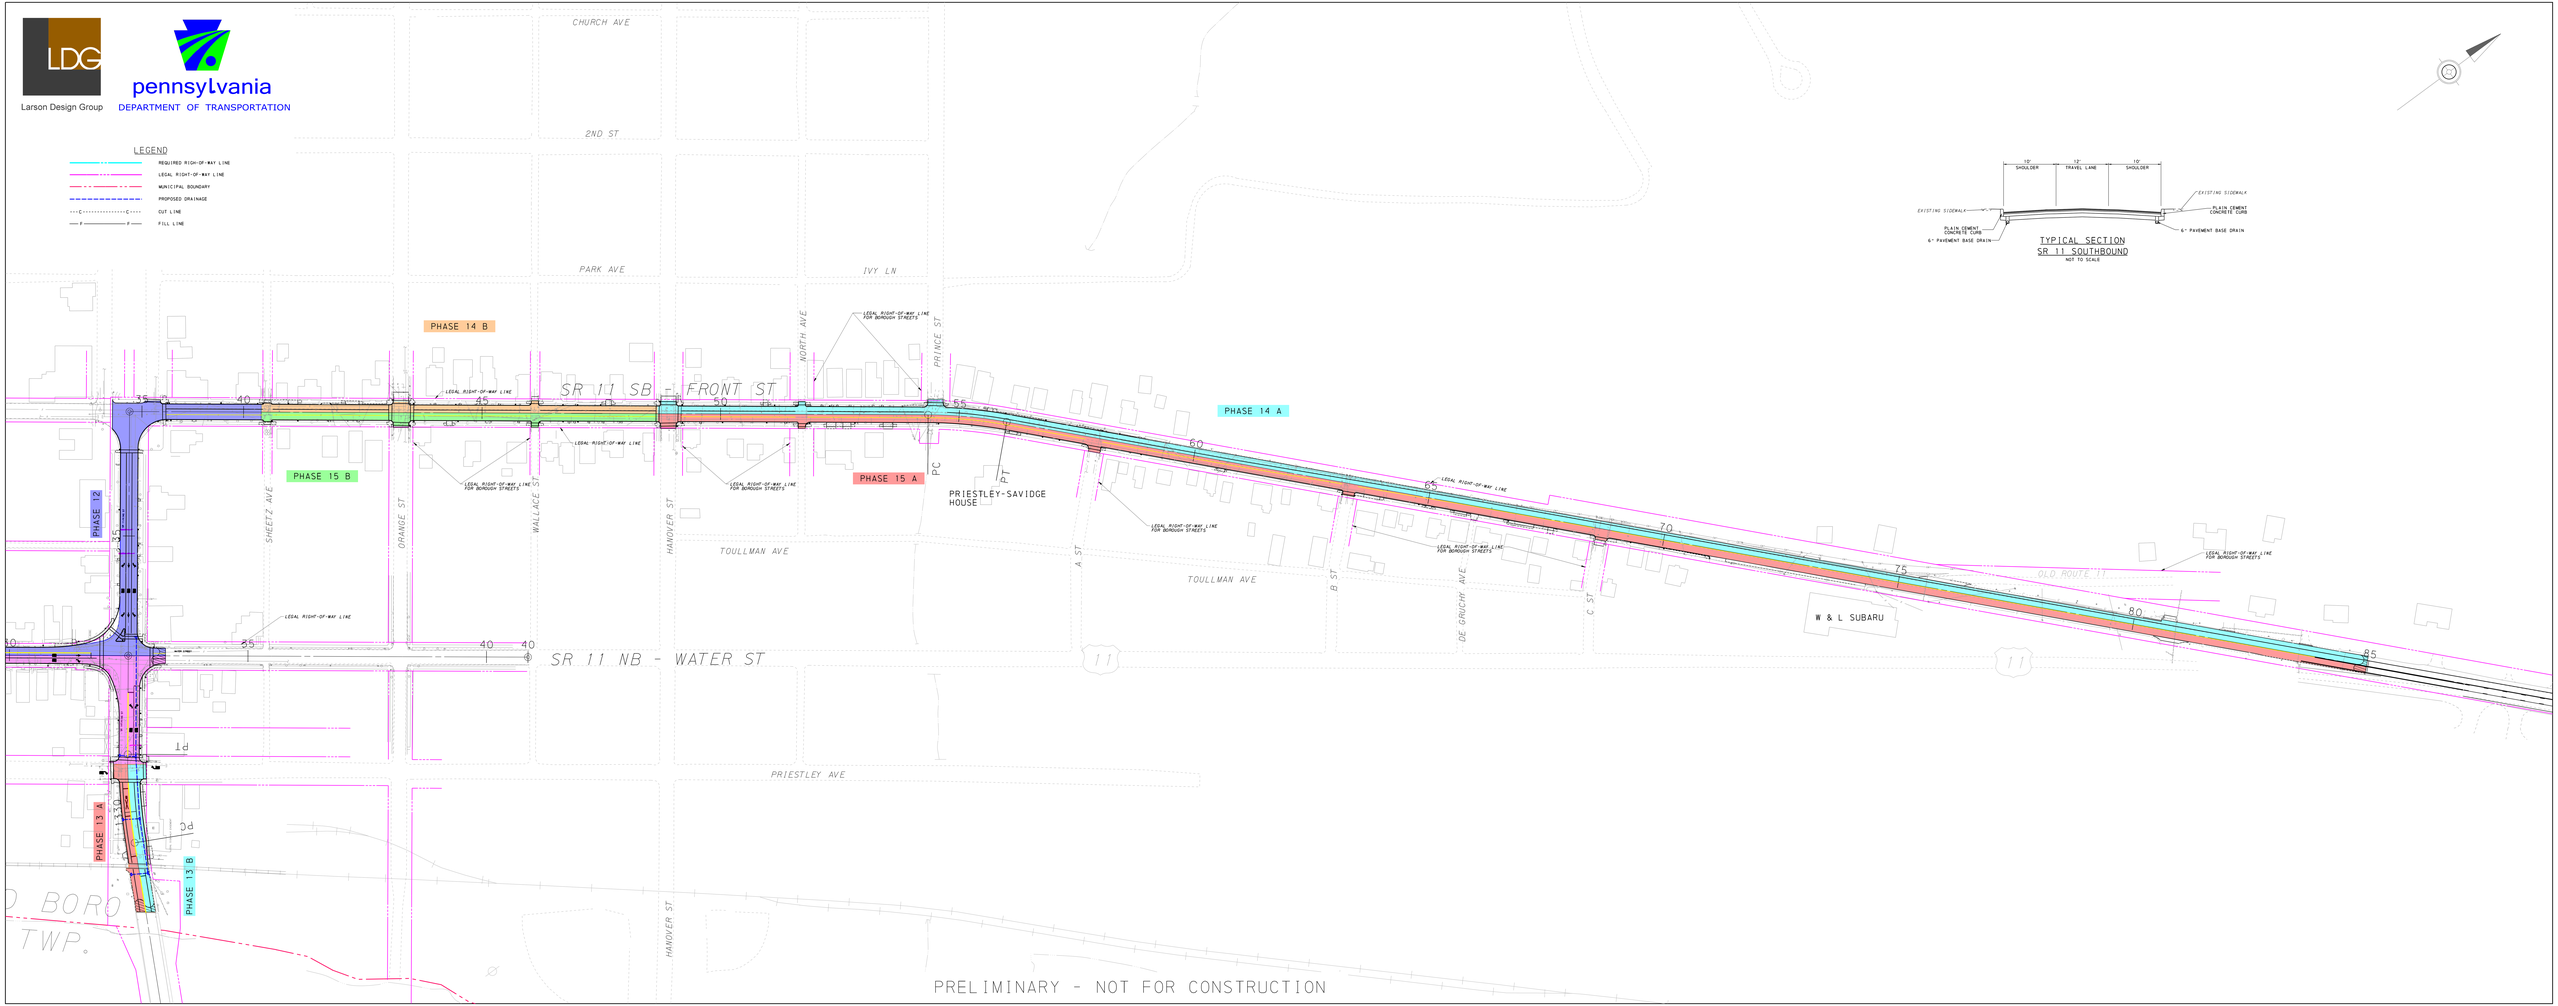

PRELIMINARY - NOT FOR CONSTRUCTION

CAR DETOUR
PHASE 1

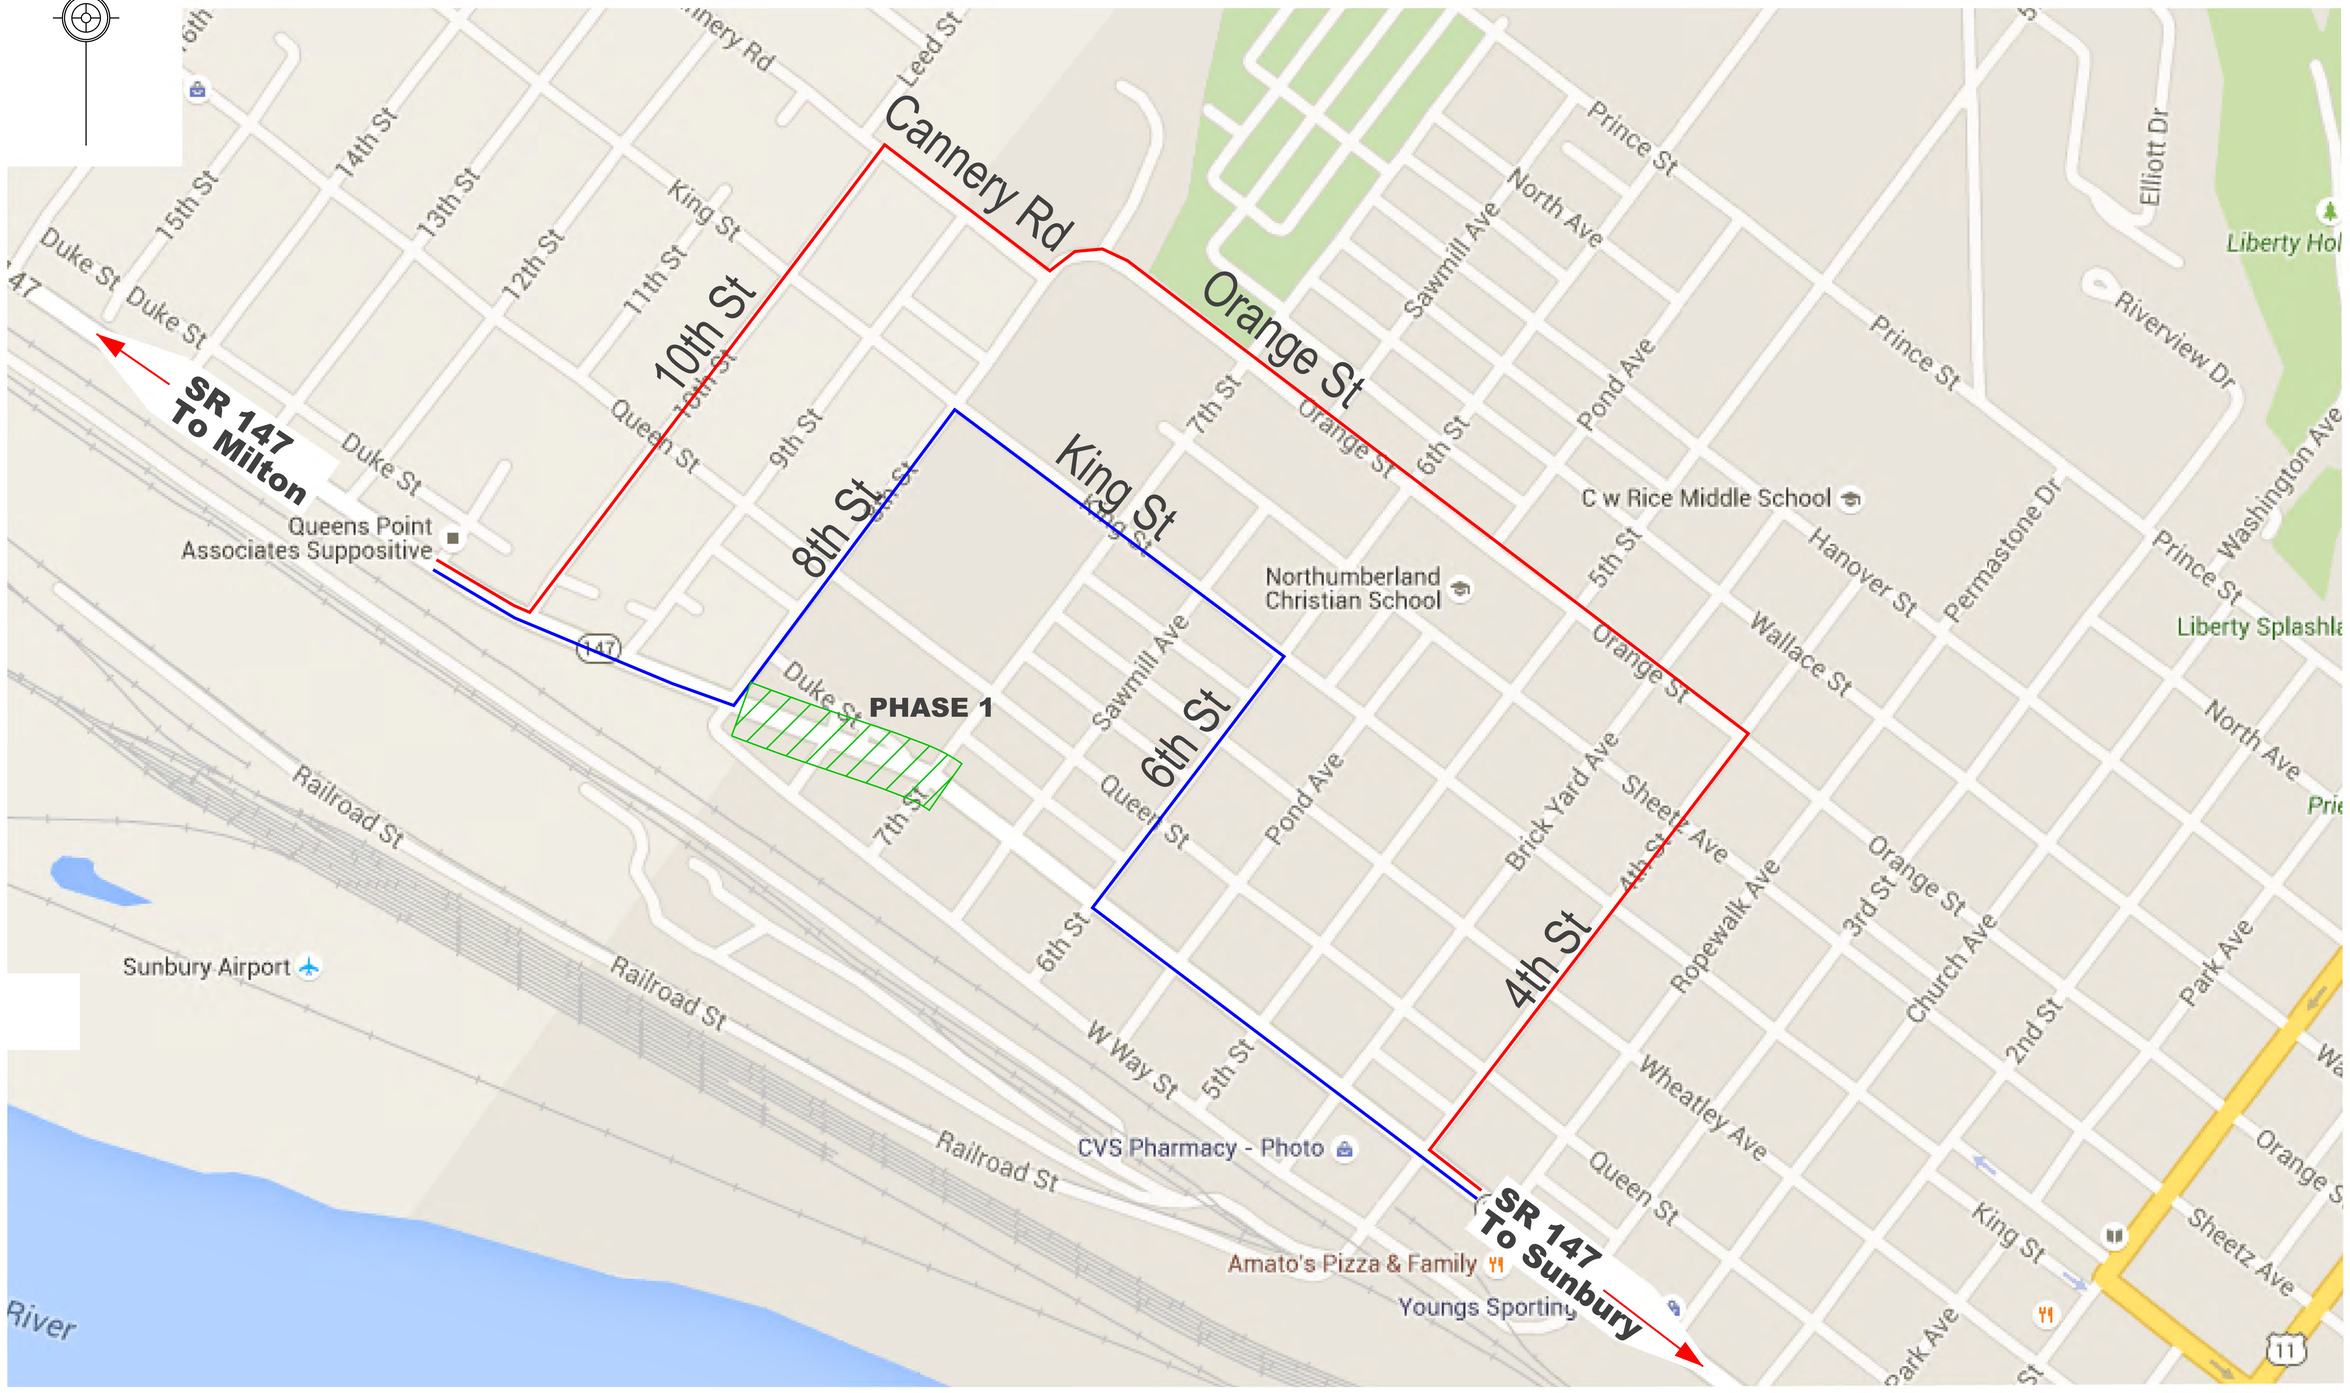

TRUCK DETOUR
PHASES 1 THROUGH 9

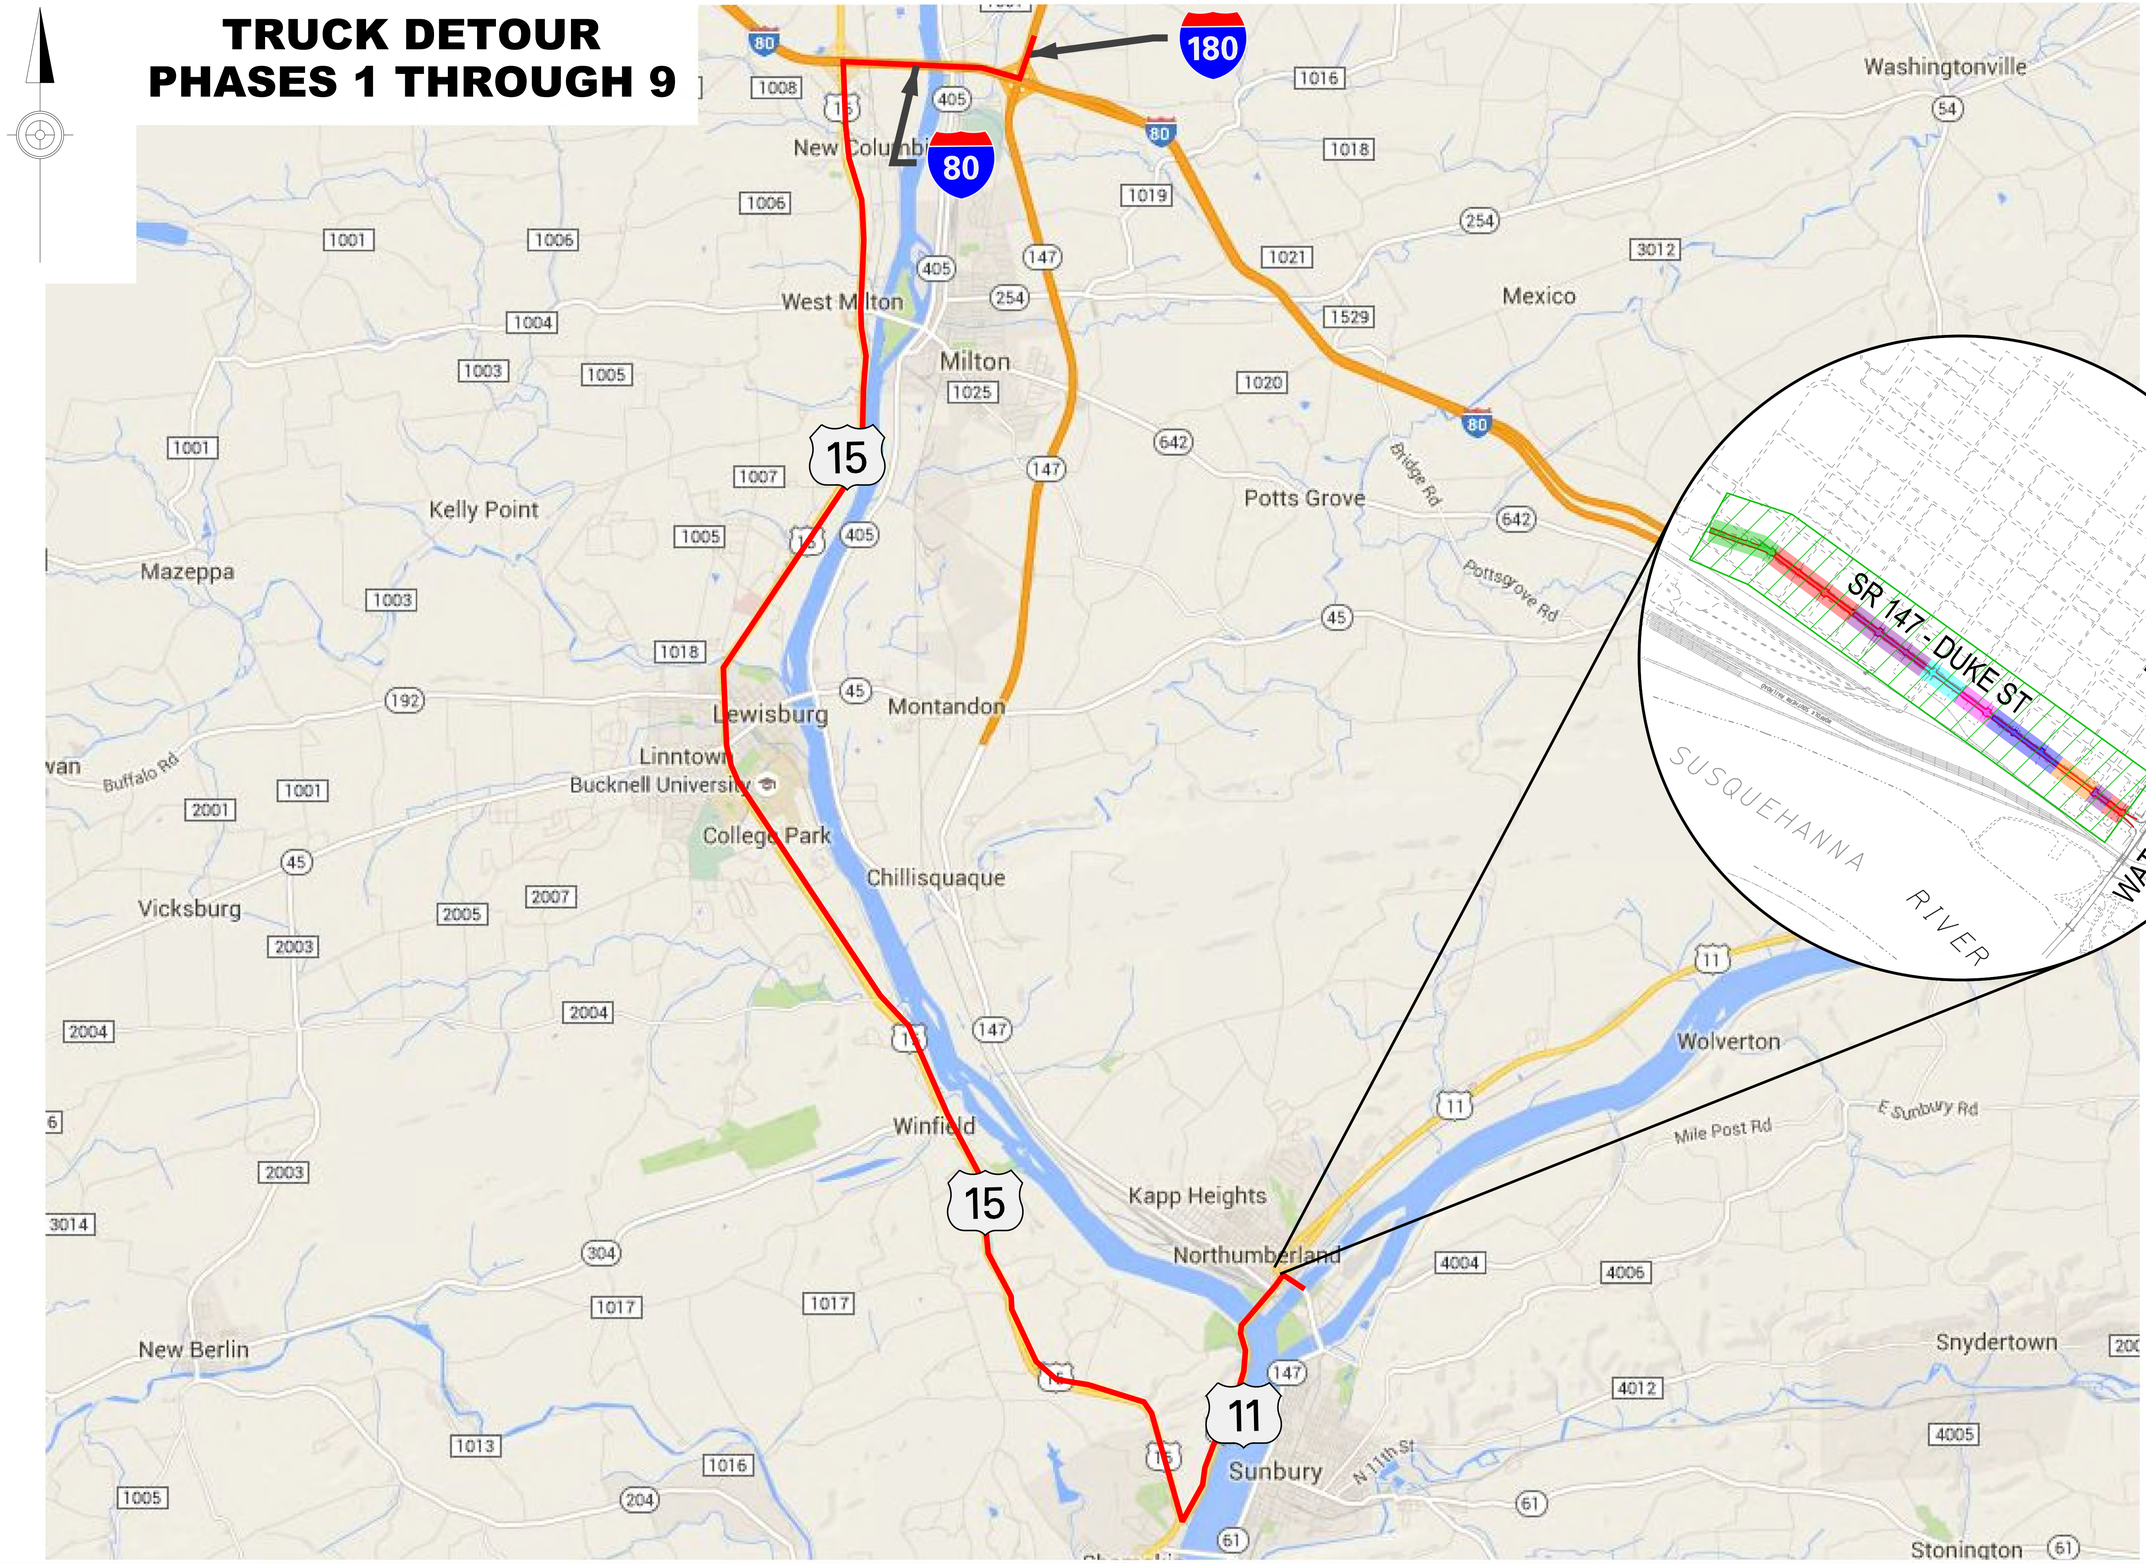

CAR DETOUR
PHASE 2 THROUGH 9

CAR DETOUR
PHASE 10
(SR 11 Detour)

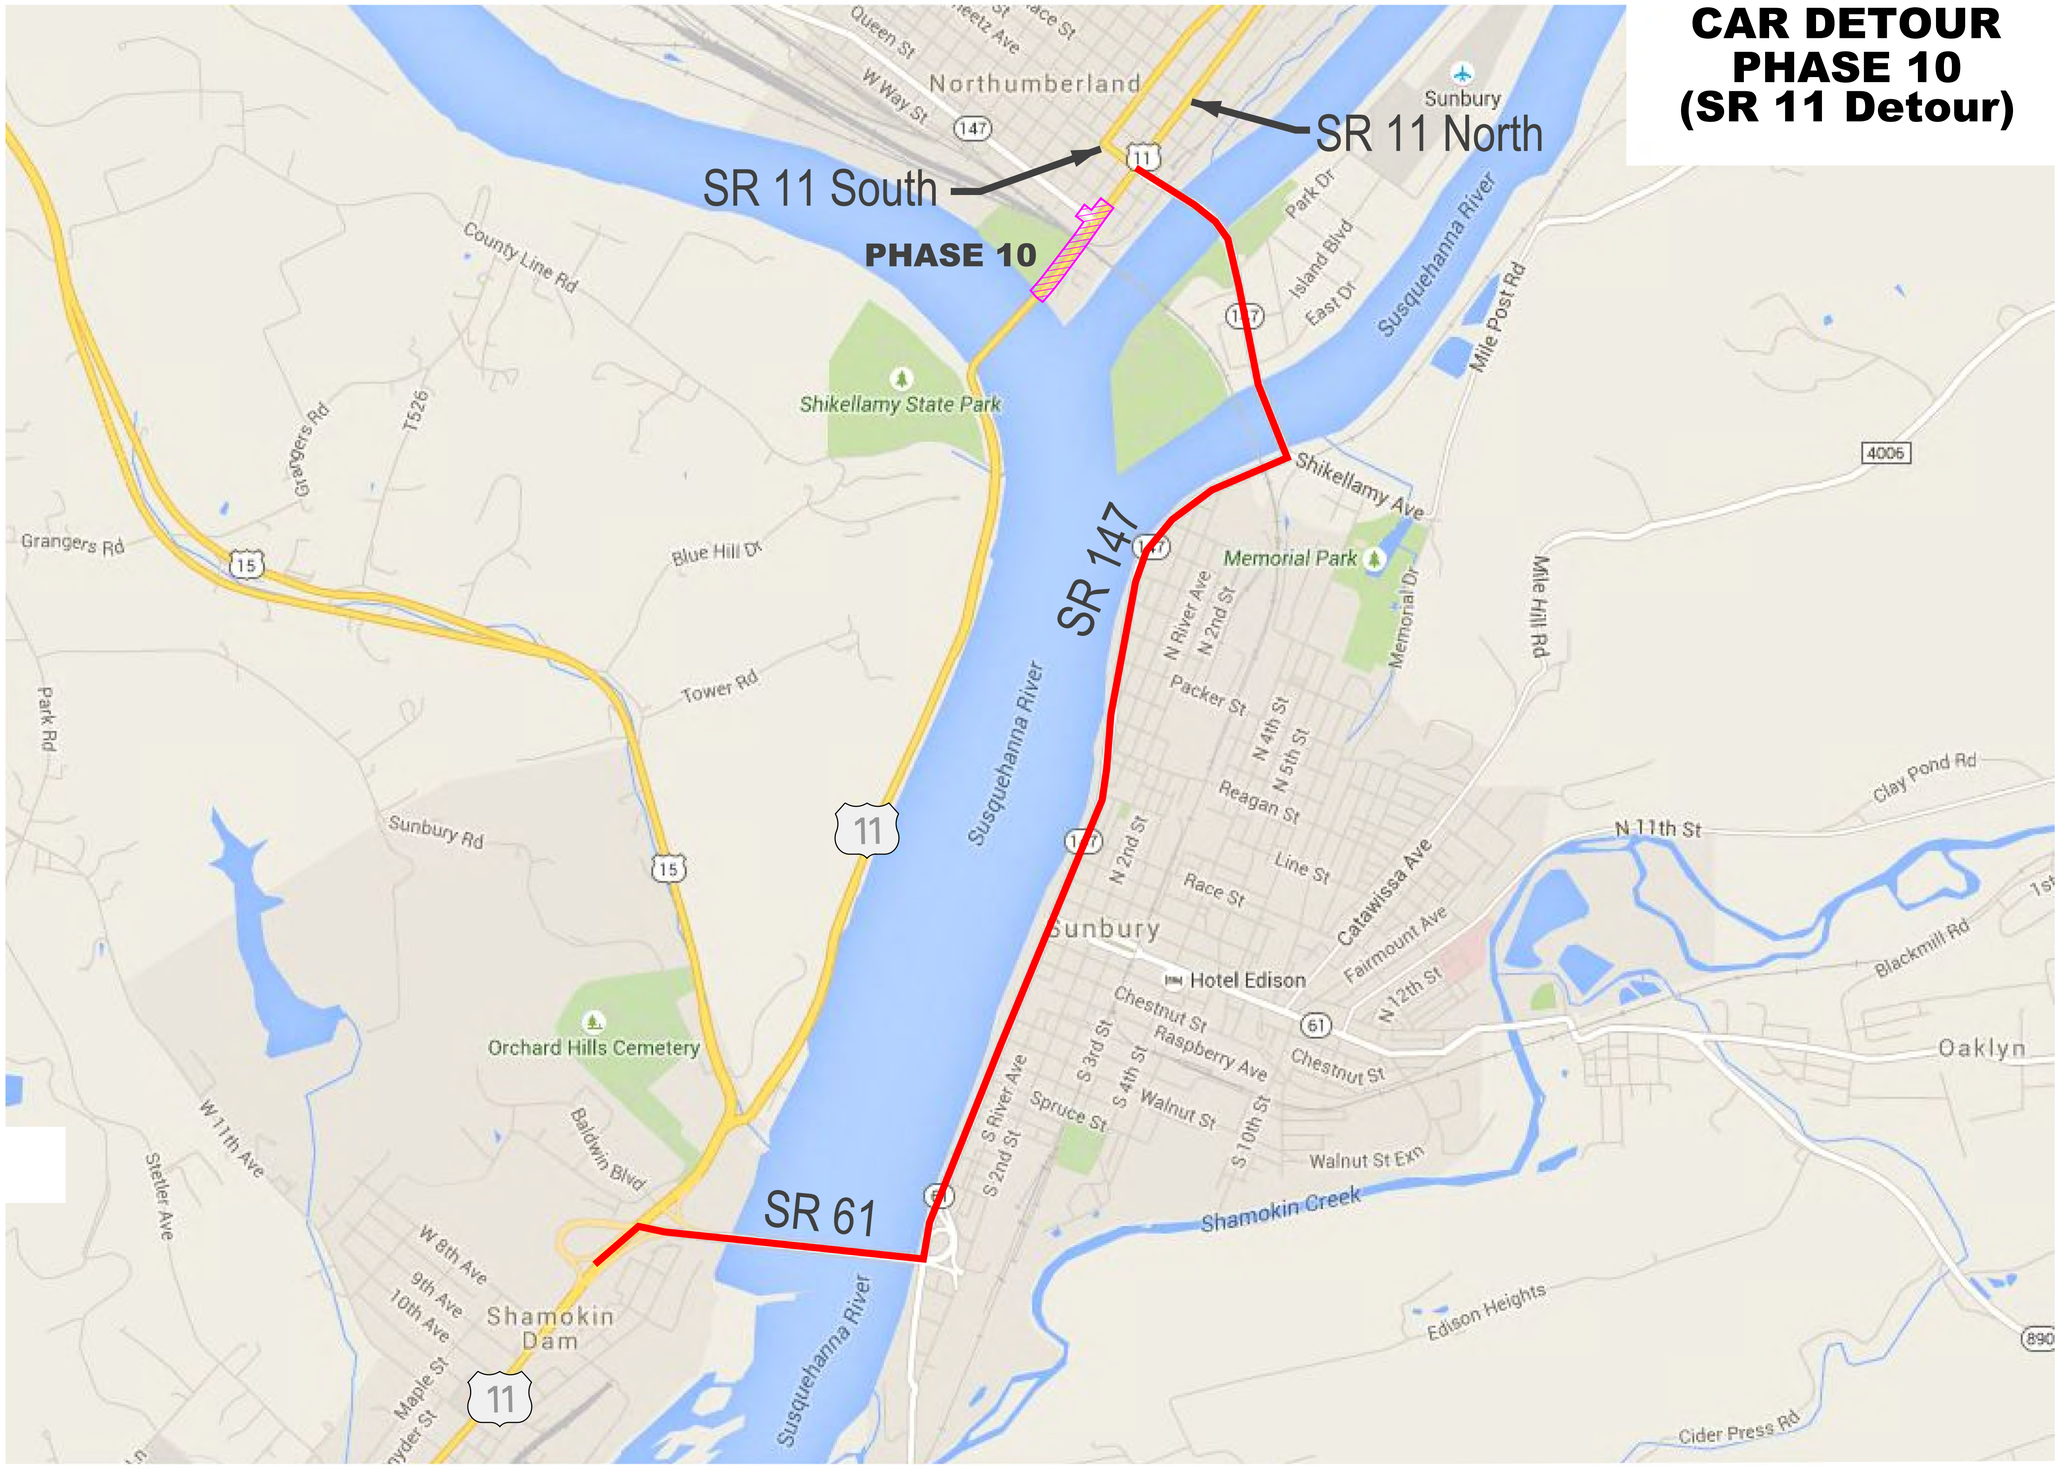

CAR DETOUR
PHASE 10
(SR 147 Detour)

TRUCK DETOUR
PHASE 10

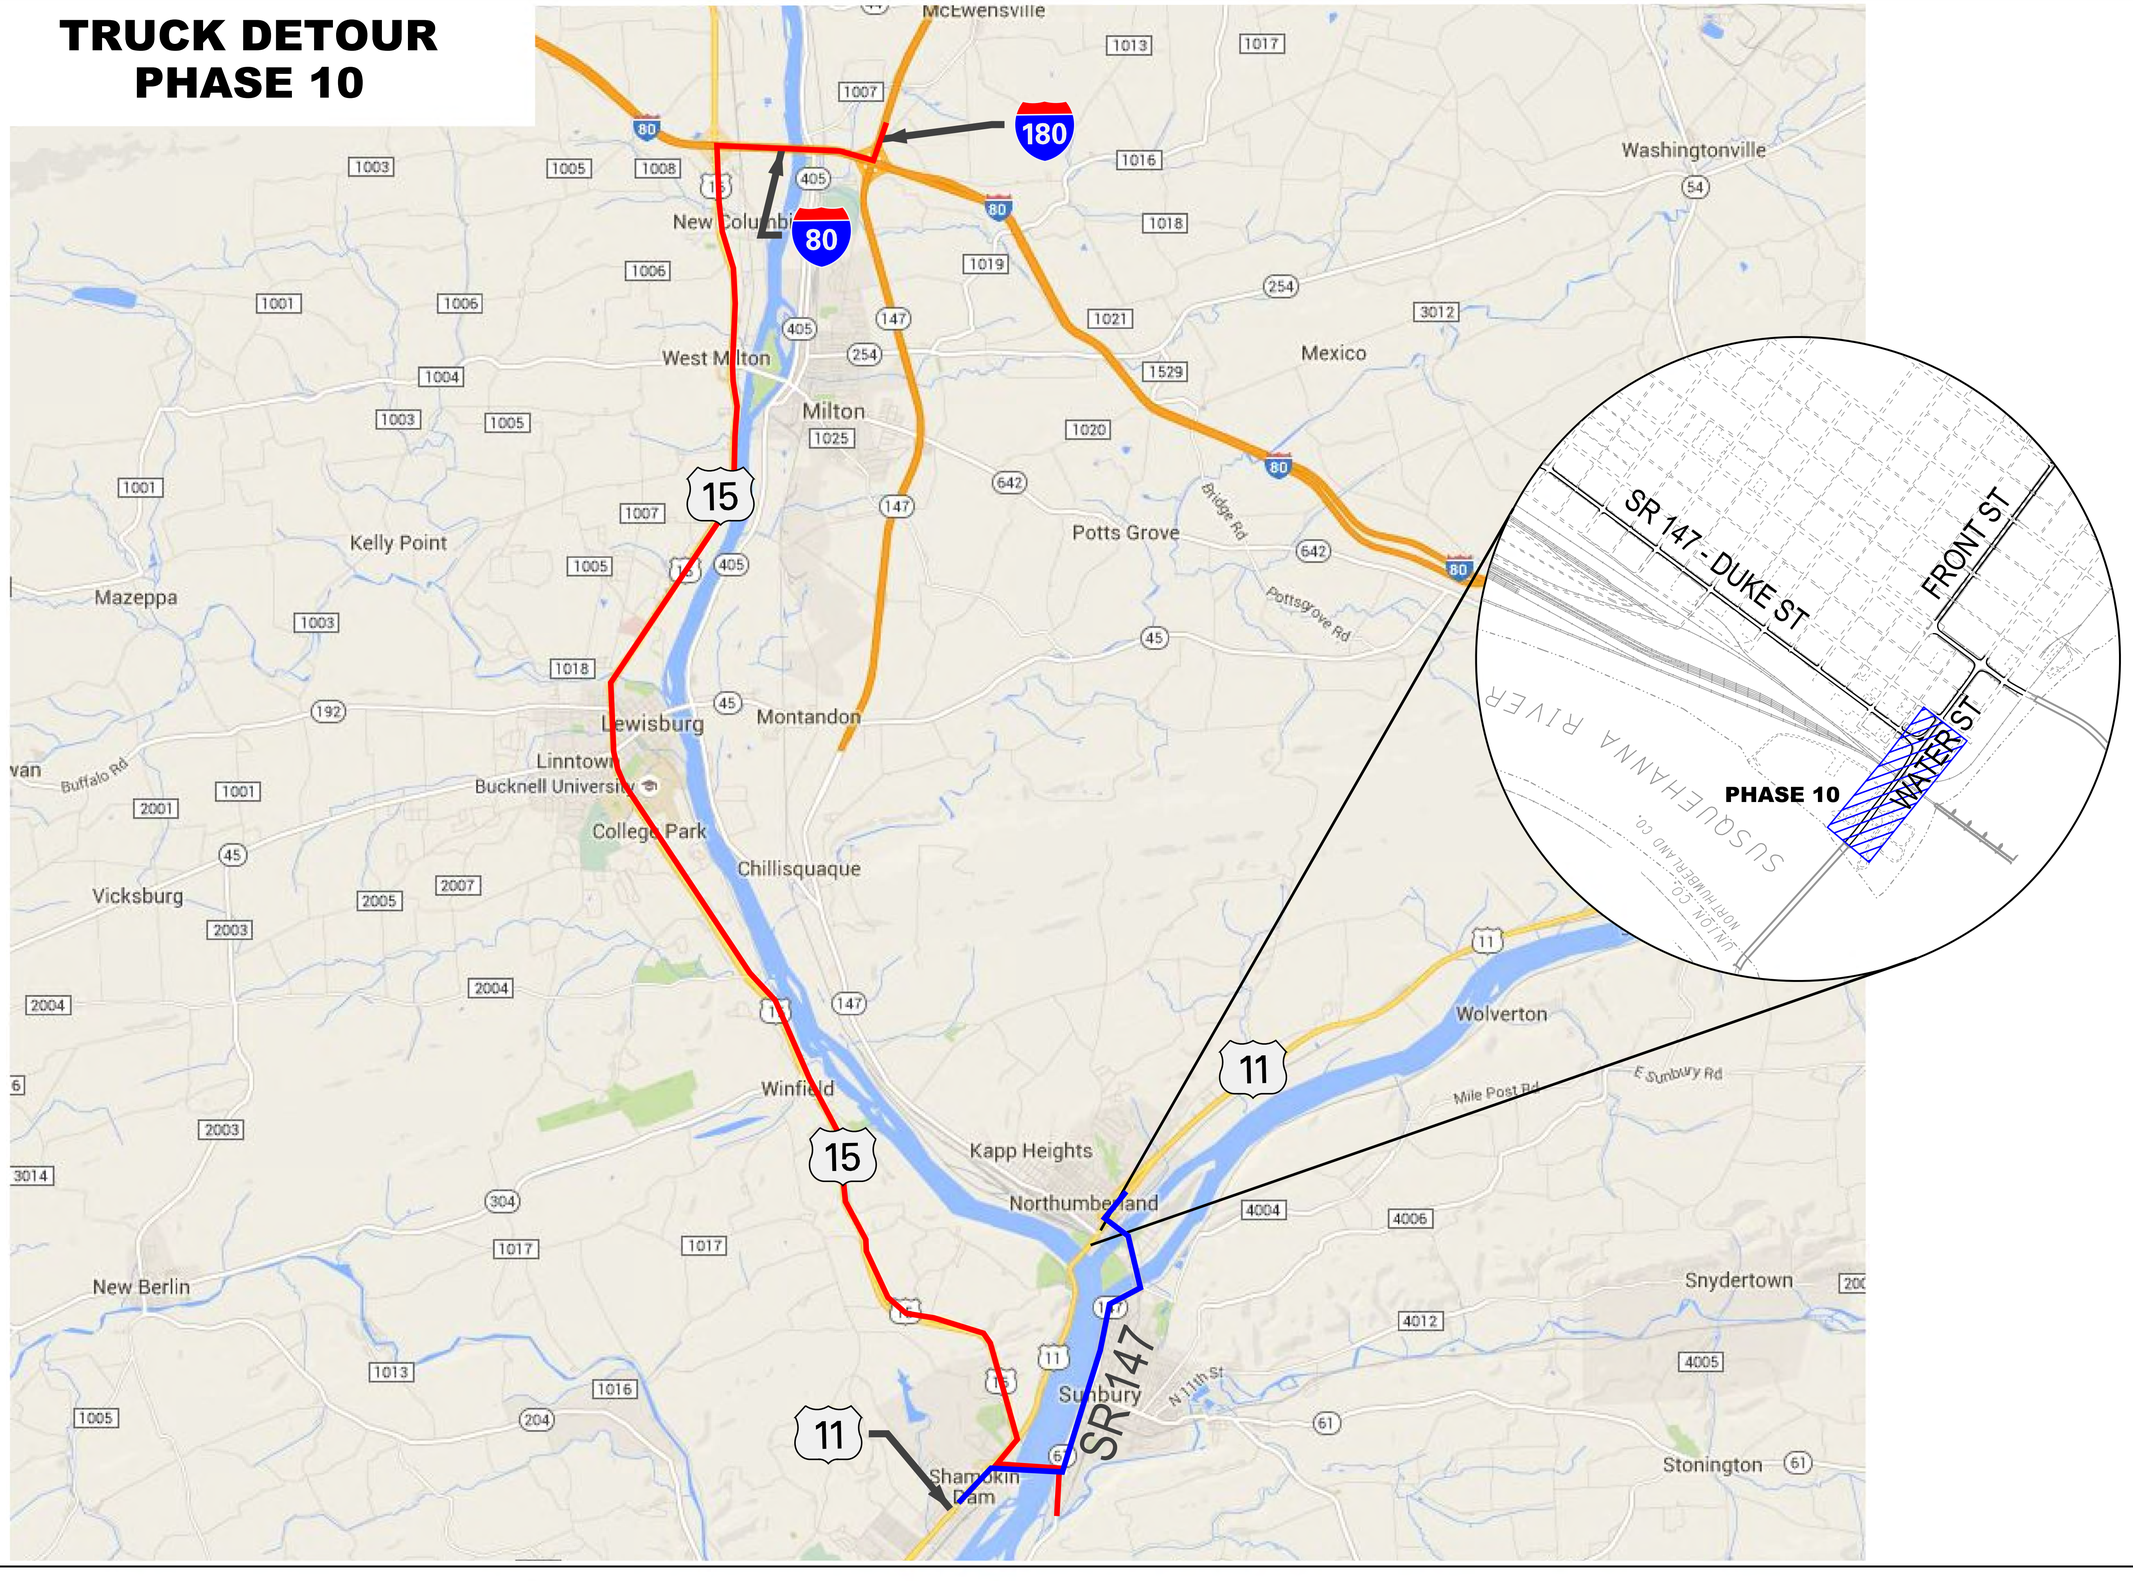

TRUCK DETOUR
PHASES 11 THROUGH 13
(SR 147 Detour)

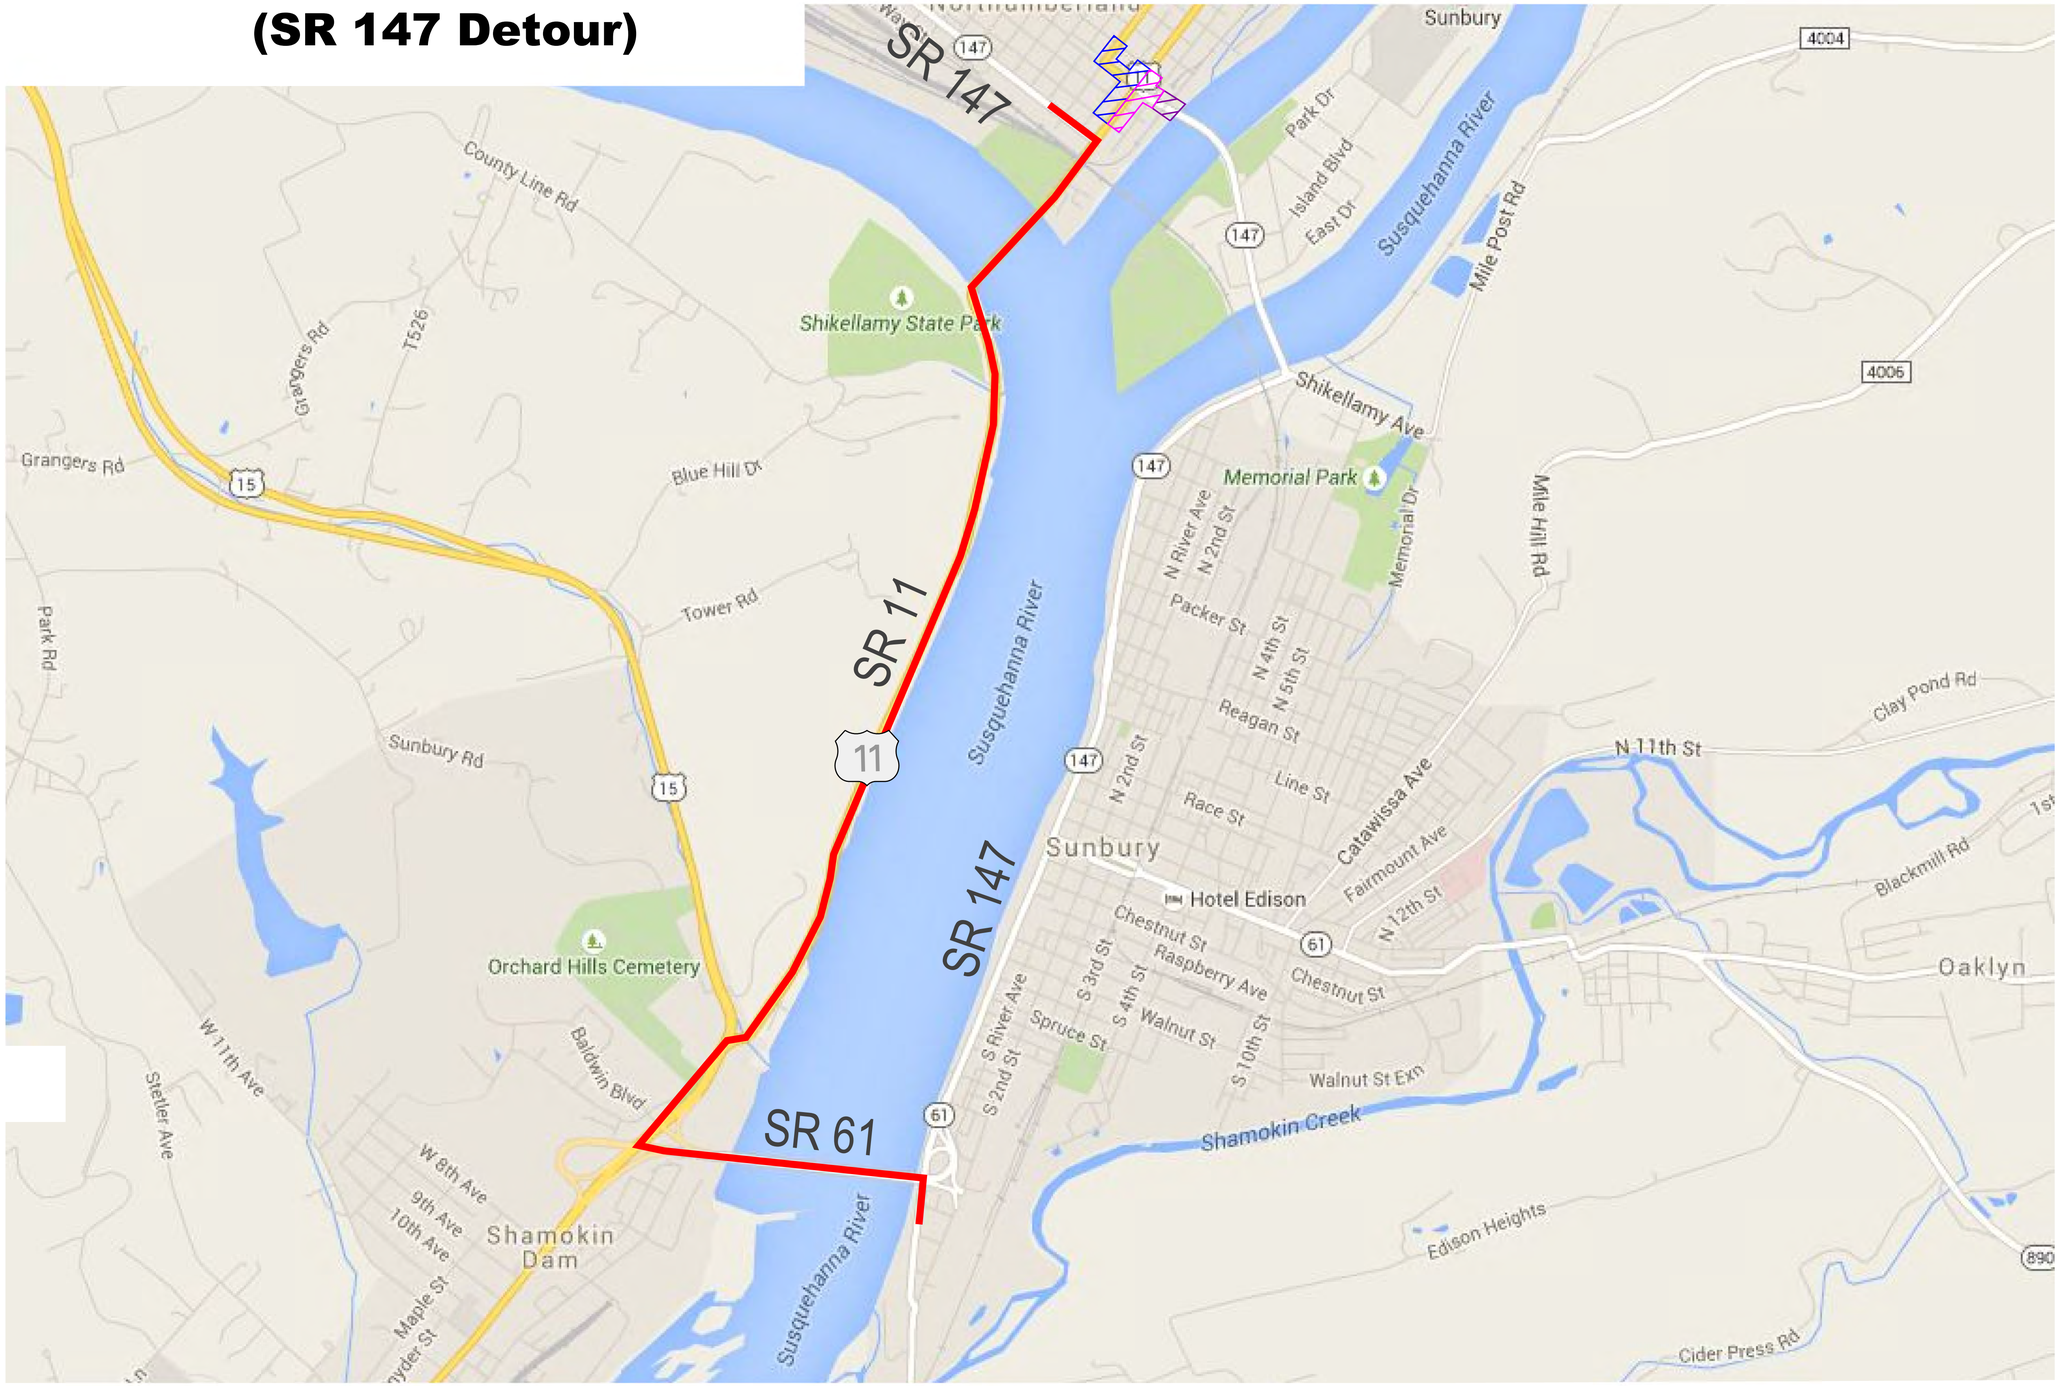

CAR DETOUR
PHASES 11 AND 12
(SR 147 South)

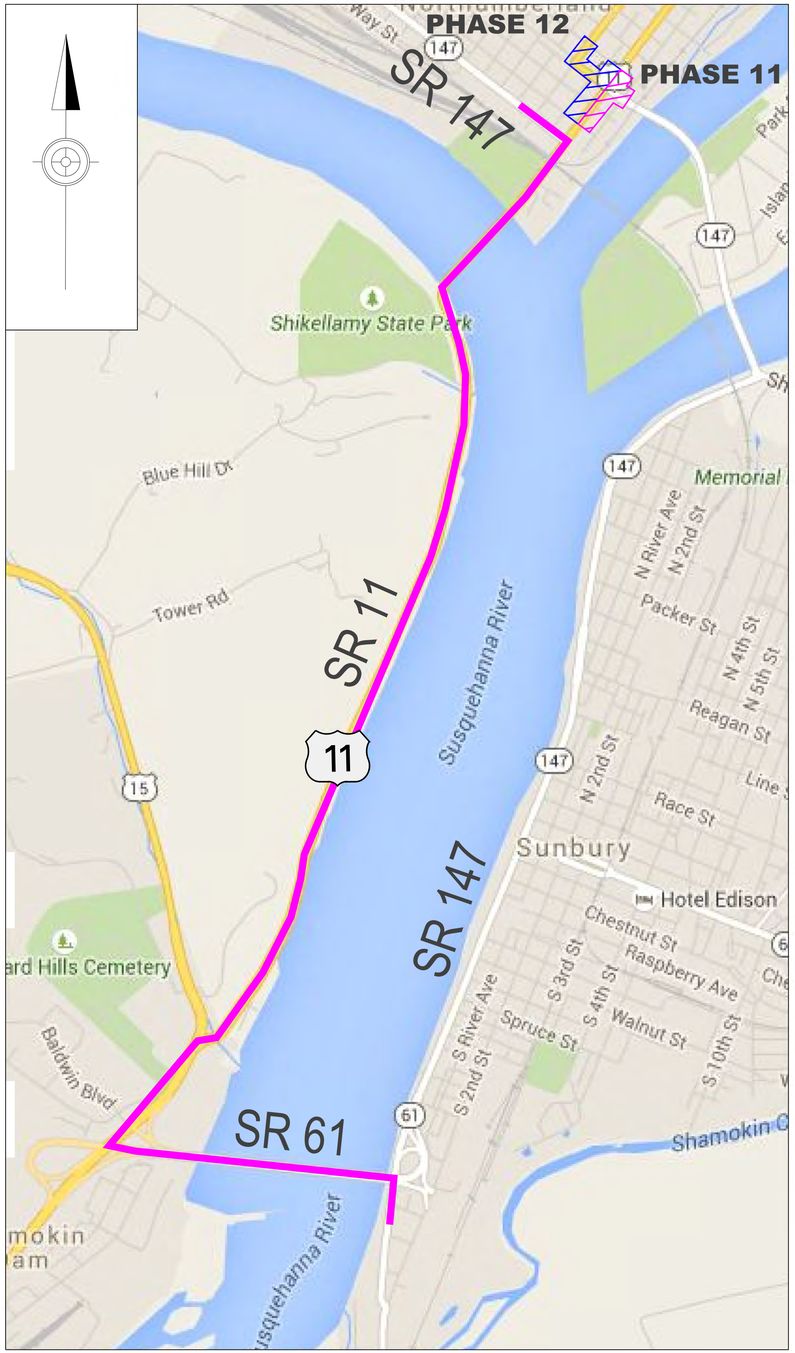

CAR DETOUR
PHASES 11 AND 12
(SR 147 North and SR 11)

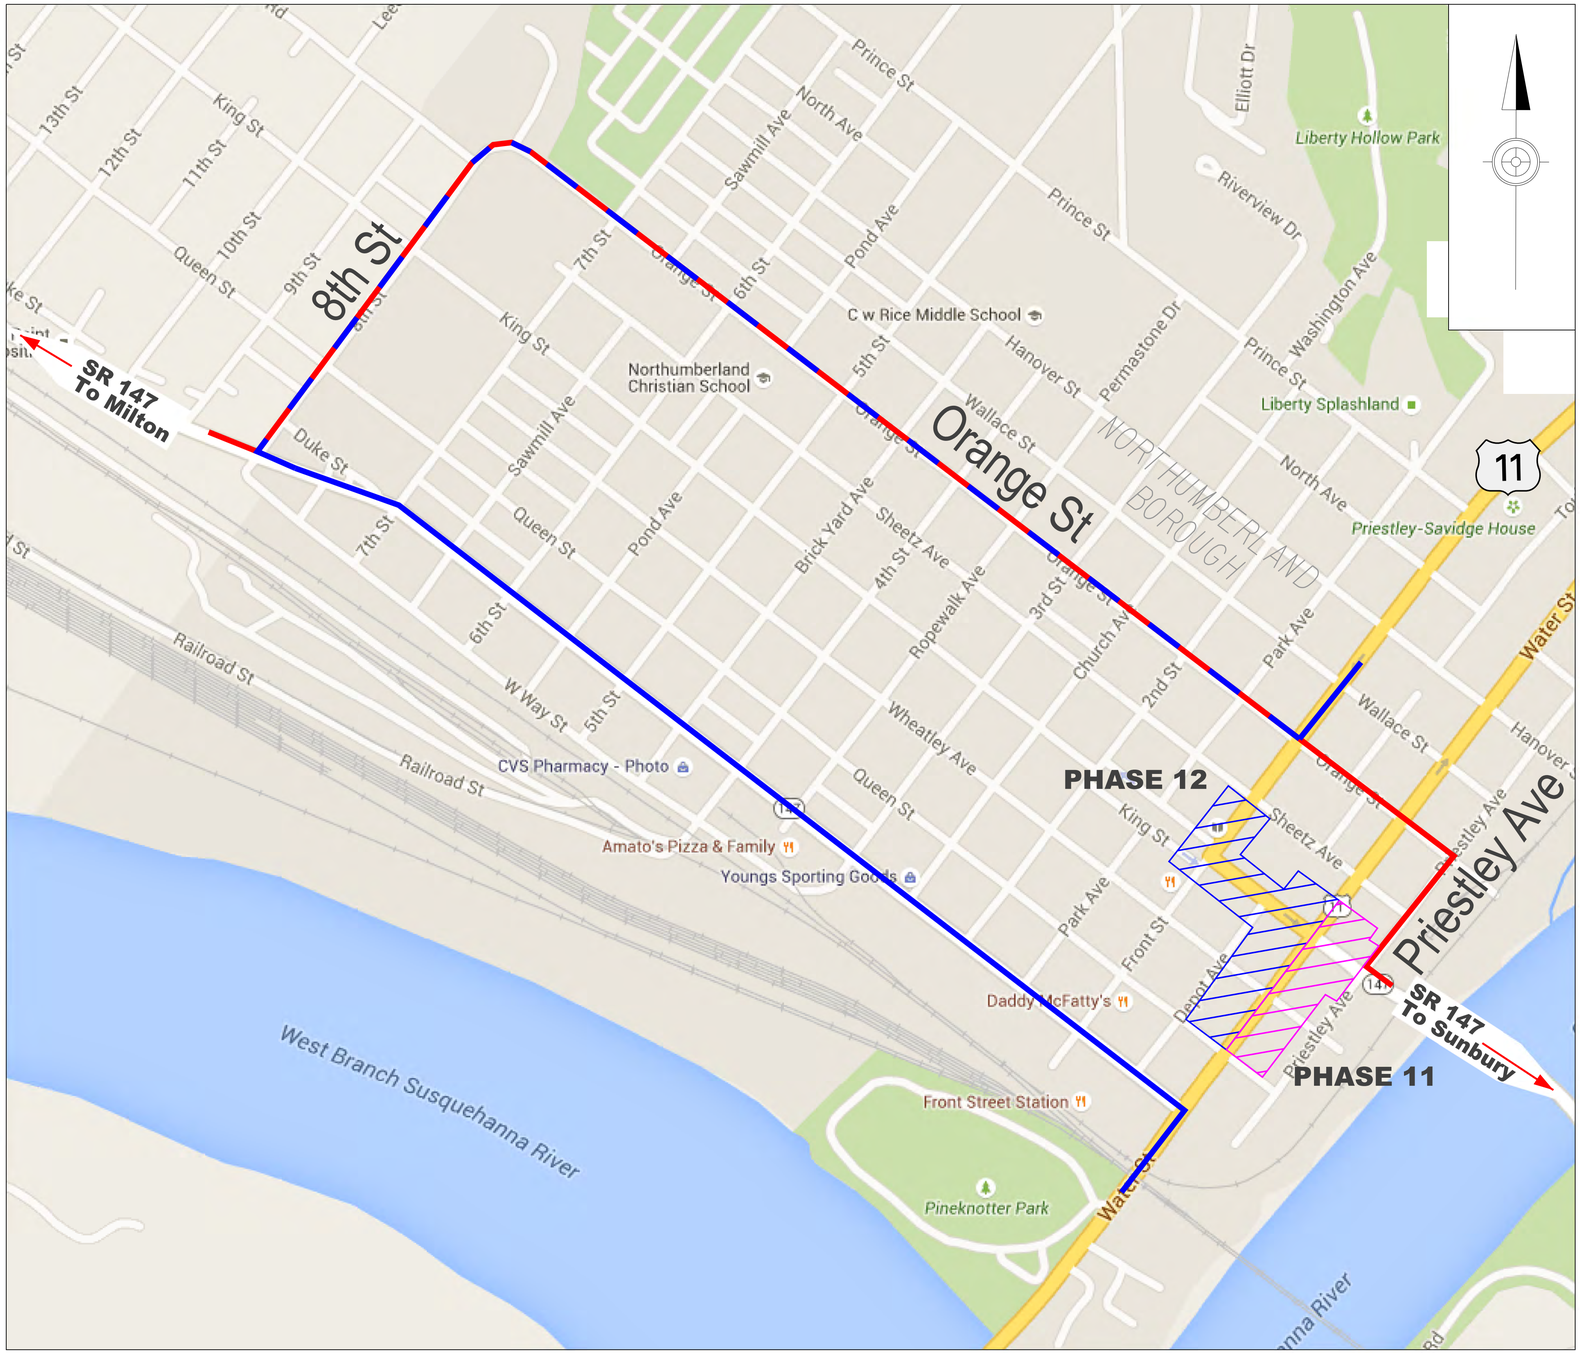

TRUCK DETOUR
PHASES 11 AND 12
(SR 11 Southbound Detour)

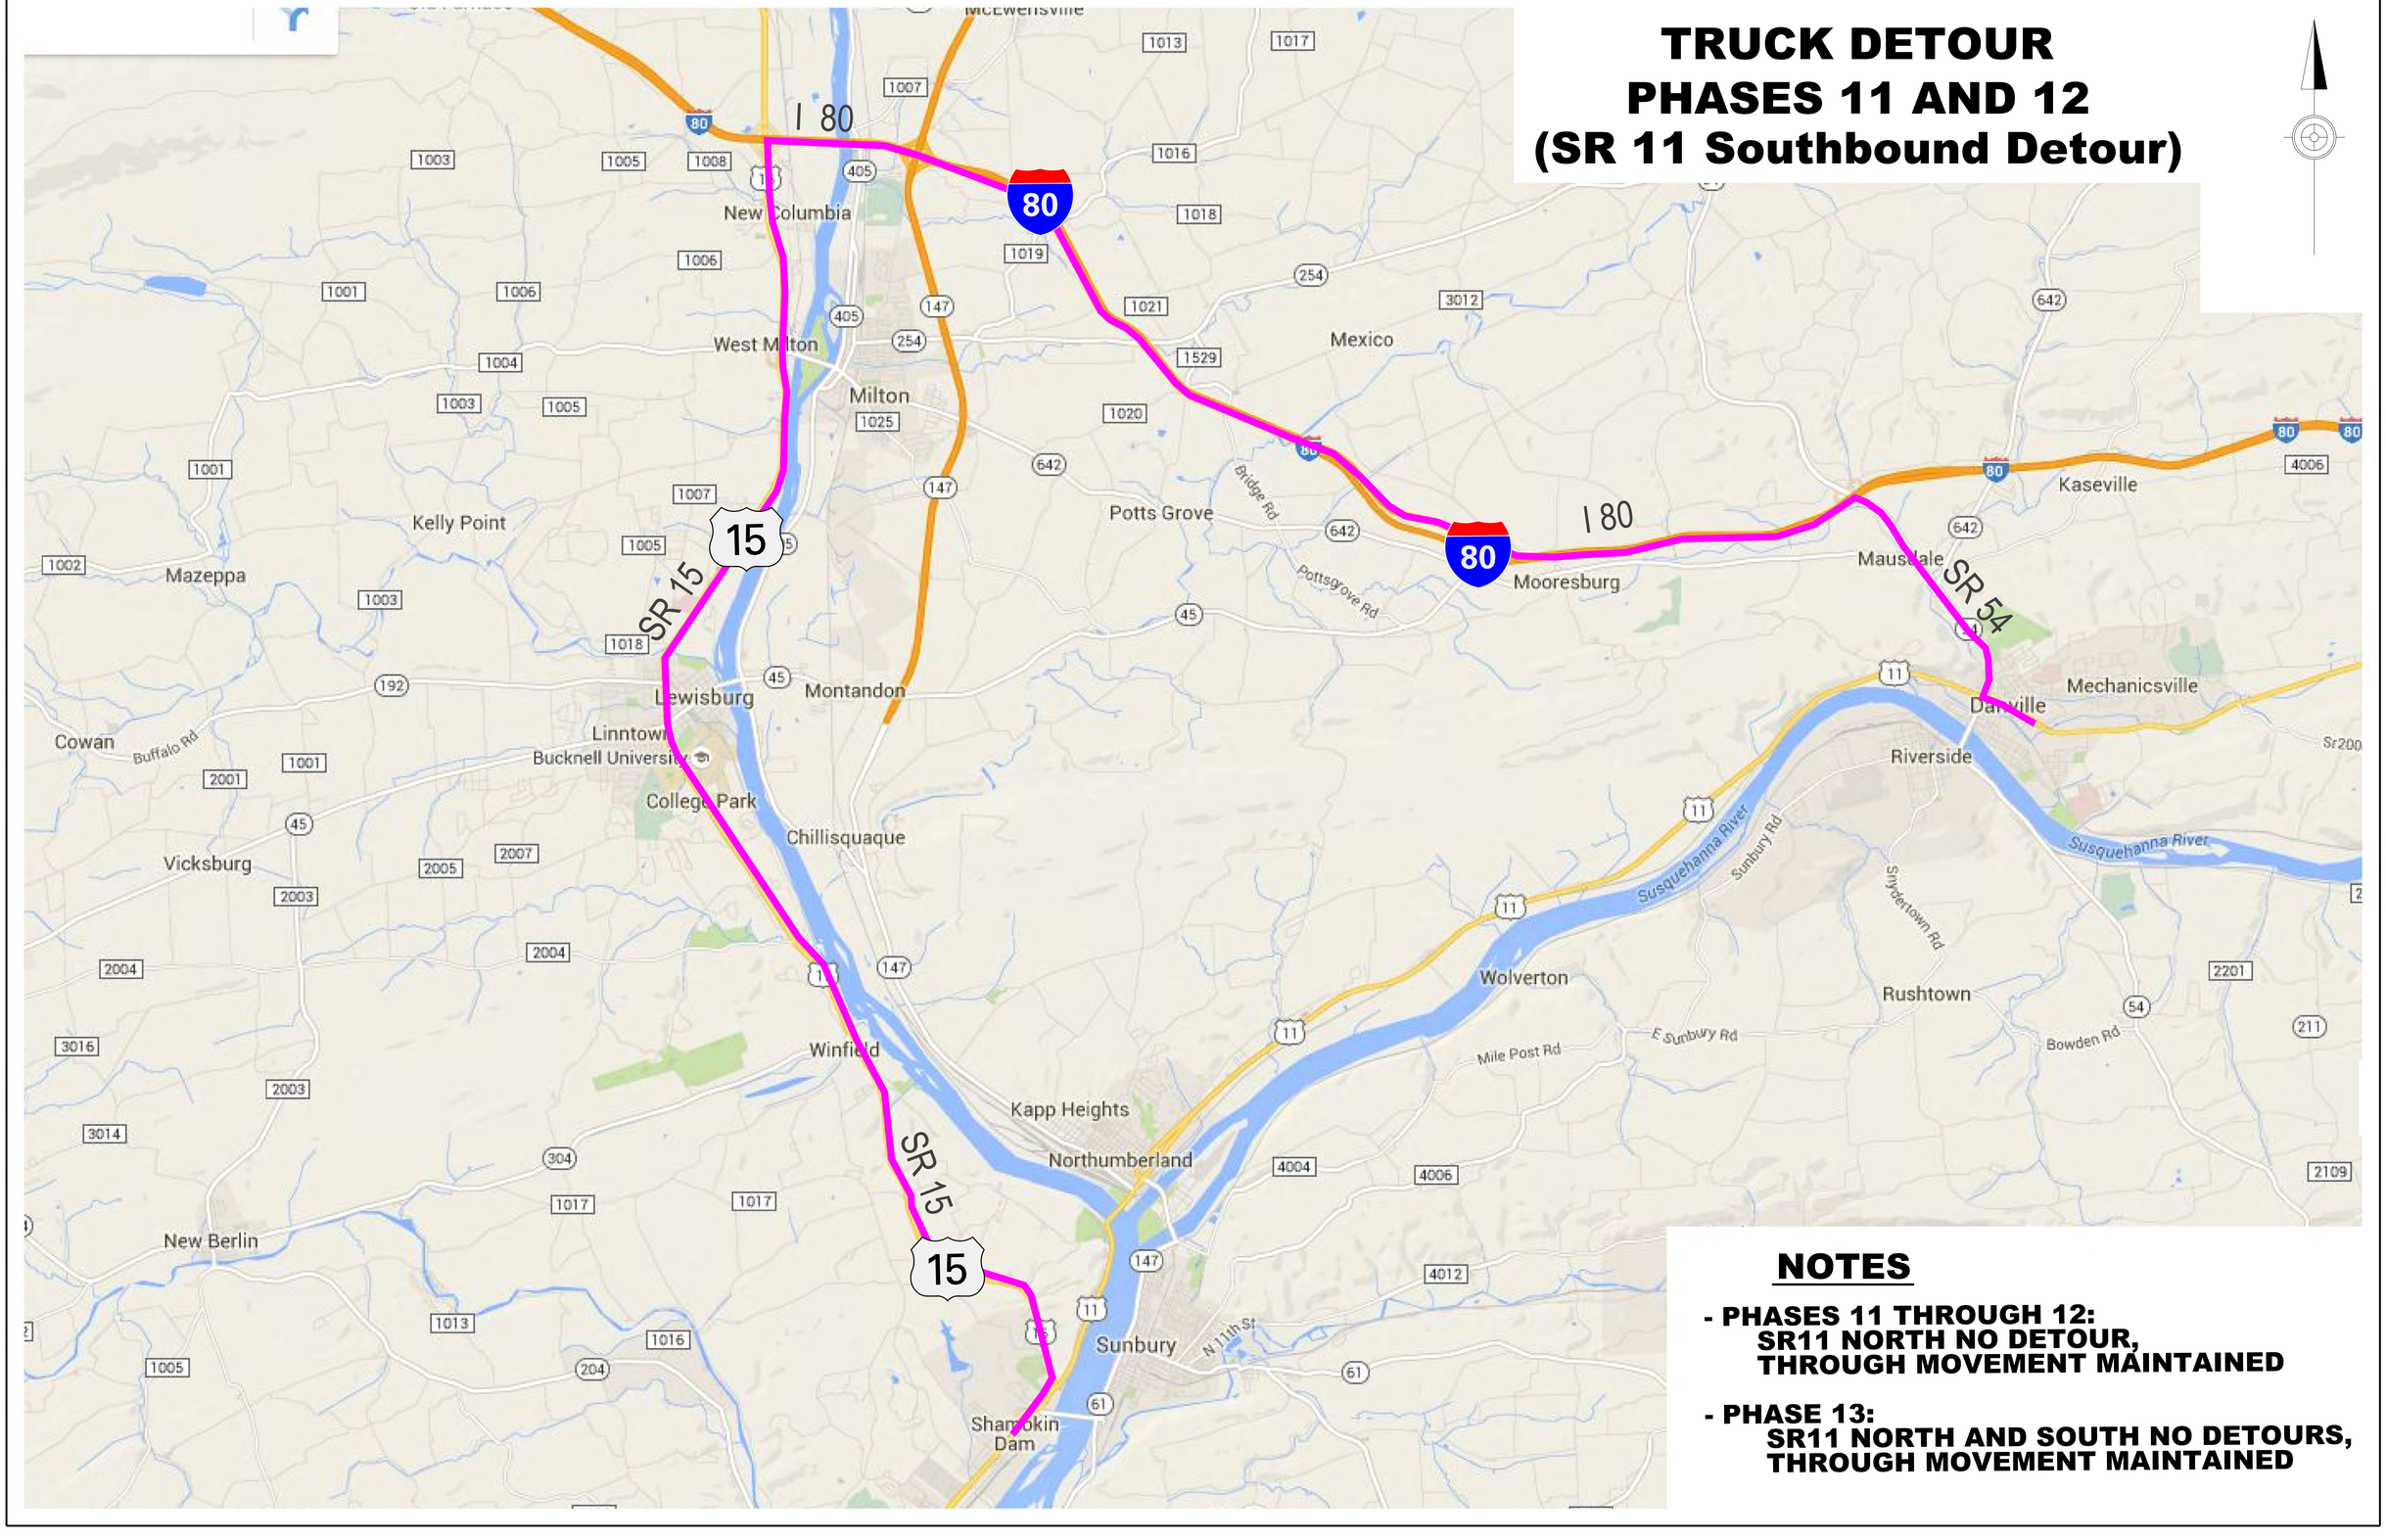

NOTES

- PHASES 11 THROUGH 12:
  SR11 NORTH NO DETOUR,
  THROUGH MOVEMENT MAINTAINED

- PHASE 13:
  SR11 NORTH AND SOUTH NO DETOURS,
  THROUGH MOVEMENT MAINTAINED

FULL DETOUR
PHASE 13A and PHASE 13B
(PA 147 SOUTH)

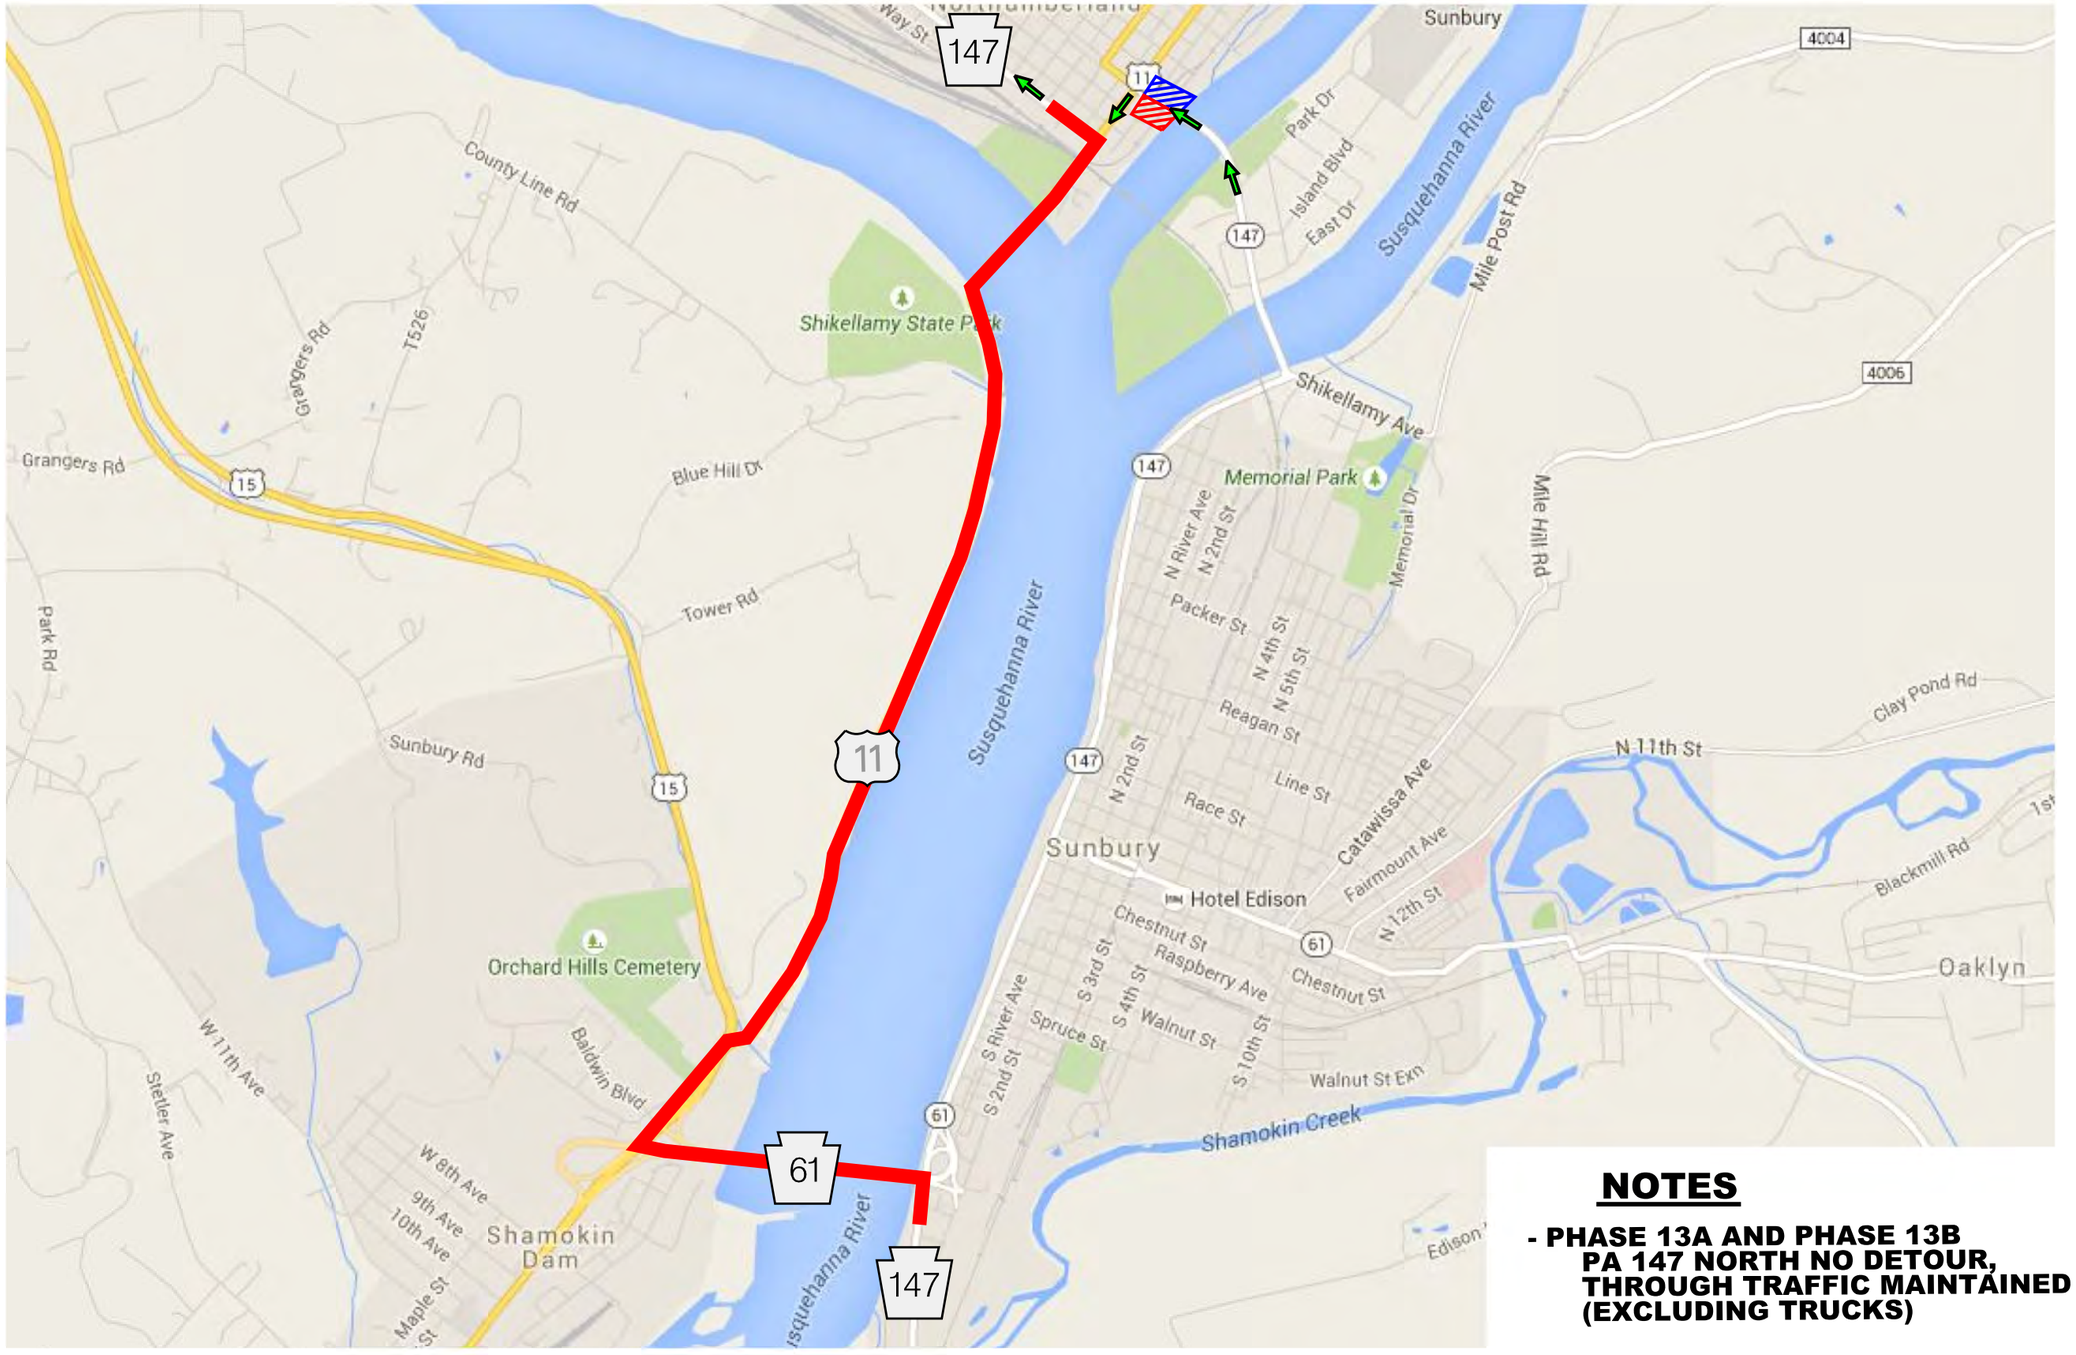

NOTES

- PHASE 13A AND PHASE 13B PA 147 NORTH NO DETOUR, THROUGH TRAFFIC MAINTAINED (EXCLUDING TRUCKS)

PHASE 14 A

PHASE 15 A

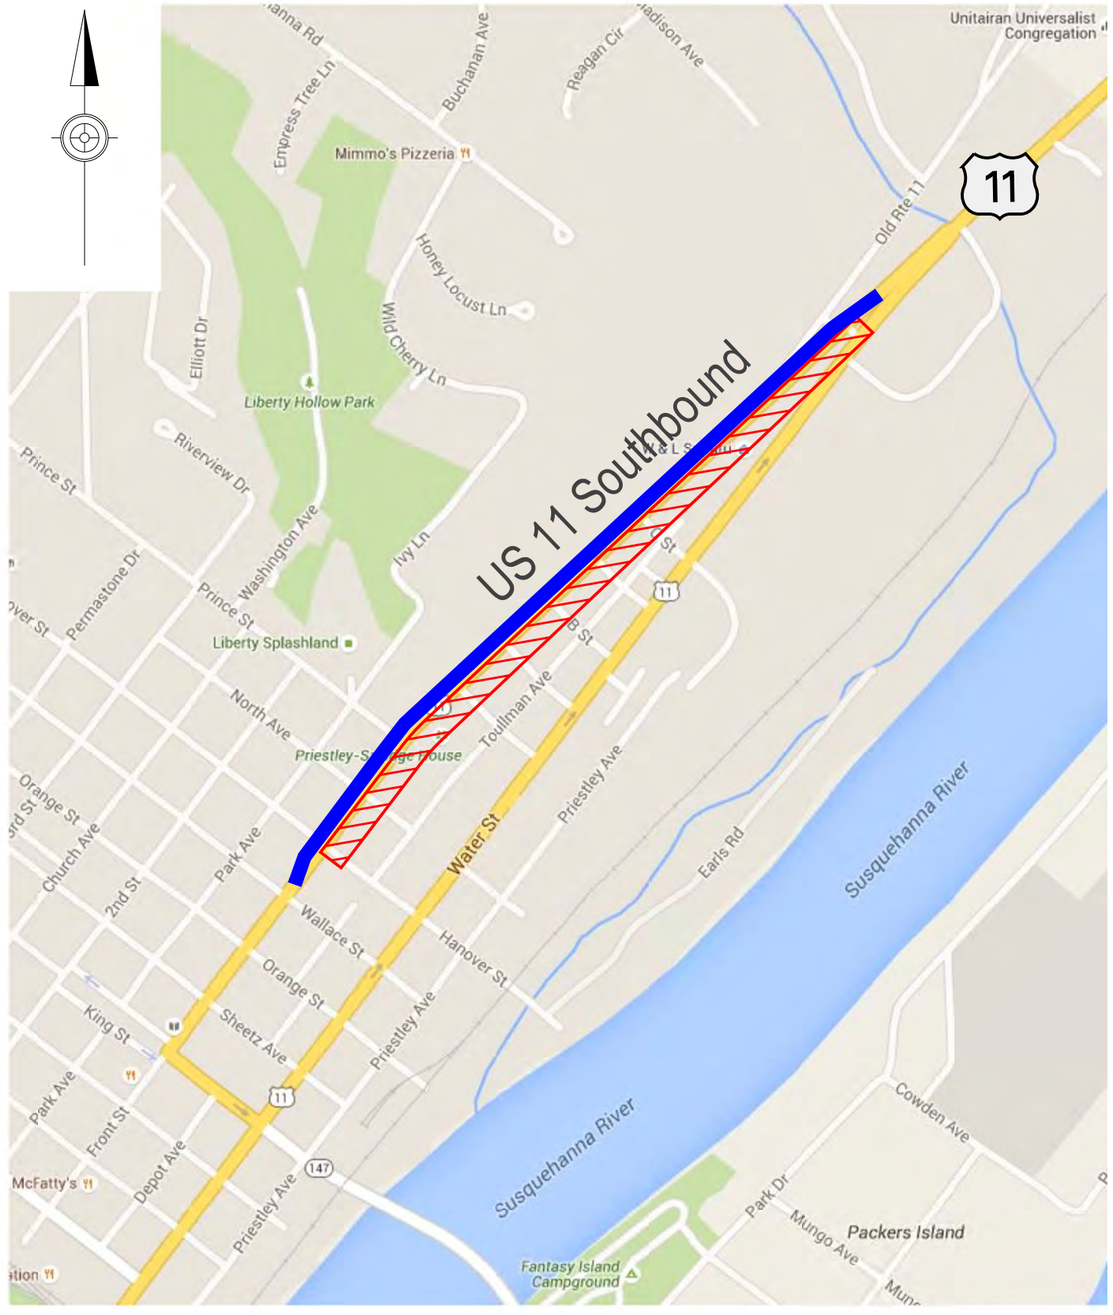

PHASE 14 B

PHASE 15 B