PRELIMINARY

ROUTE 220 SECTION 122
SAFETY IMPROVEMENT PROJECT

STAGE 1A

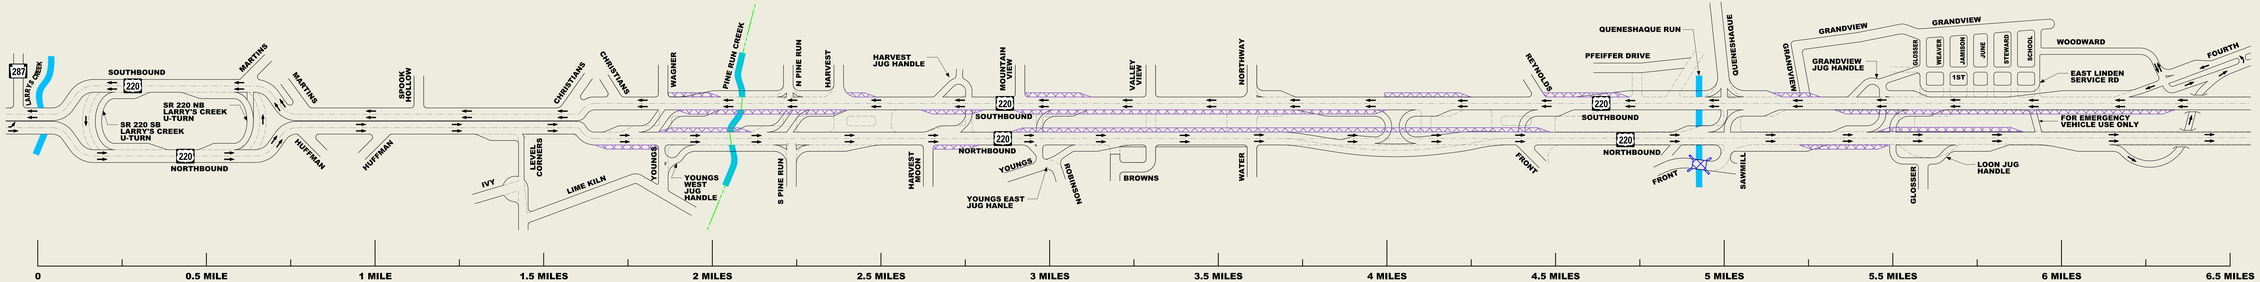

- STAGE 1 CONSTRUCTION
- STAGE 2 CONSTRUCTION
- STAGE 3 CONSTRUCTION
- TEMPORARY WIDENING CONSTRUCTION
- TEMPORARY WIDENING DECONSTRUCTION
- CONSTRUCTION COMPLETED IN A PREVIOUS STAGE

ALL TEMPORARY WIDENING WILL BE COMPLETED OFF PEAK HOURS SO THAT TRAFFIC WILL NOT BE IMPEDED DURING RUSH HOUR.

PRELIMINARY

ROUTE 220 SECTION 122
SAFETY IMPROVEMENT PROJECT

STAGE 1B

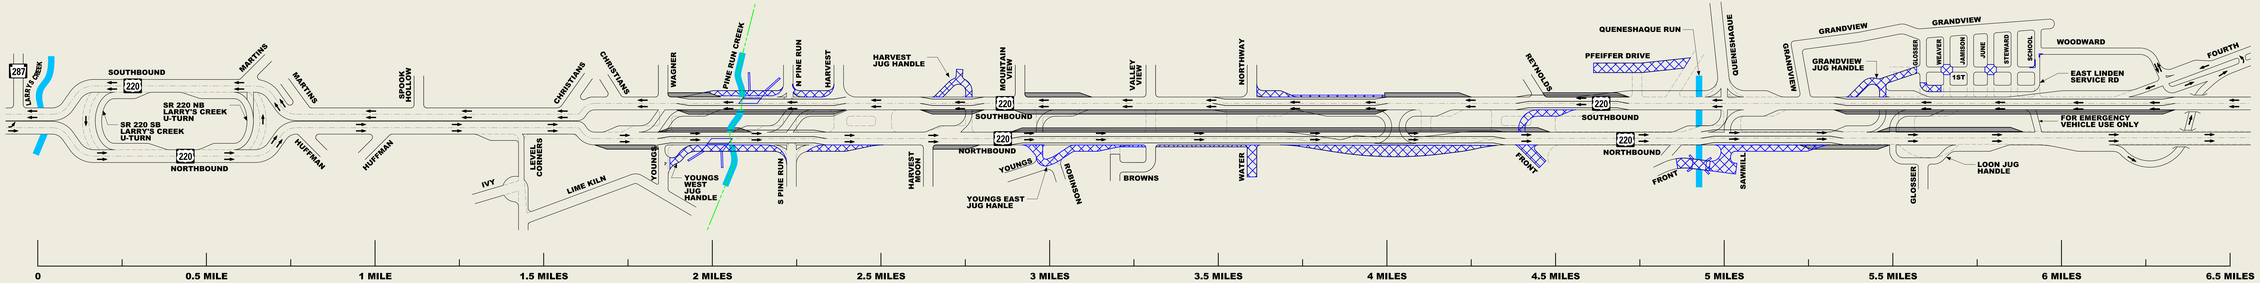

- STAGE 1 CONSTRUCTION
- STAGE 2 CONSTRUCTION
- STAGE 3 CONSTRUCTION
- TEMPORARY WIDENING CONSTRUCTION
- TEMPORARY WIDENING DECONSTRUCTION
- CONSTRUCTION COMPLETED IN A PREVIOUS STAGE

BRIDGE WORK:

SR 220 OVER PINE RUN CREEK - WIDEN NB SIDE
SR 220 OVER PINE RUN CREEK - WIDEN SB SIDE
FRONT ST OVER QUENESHAQUE RUN - CONSTRUCT NEW STRUCTURE

PRELIMINARY

ROUTE 220 SECTION 122
SAFETY IMPROVEMENT PROJECT

STAGE 1C

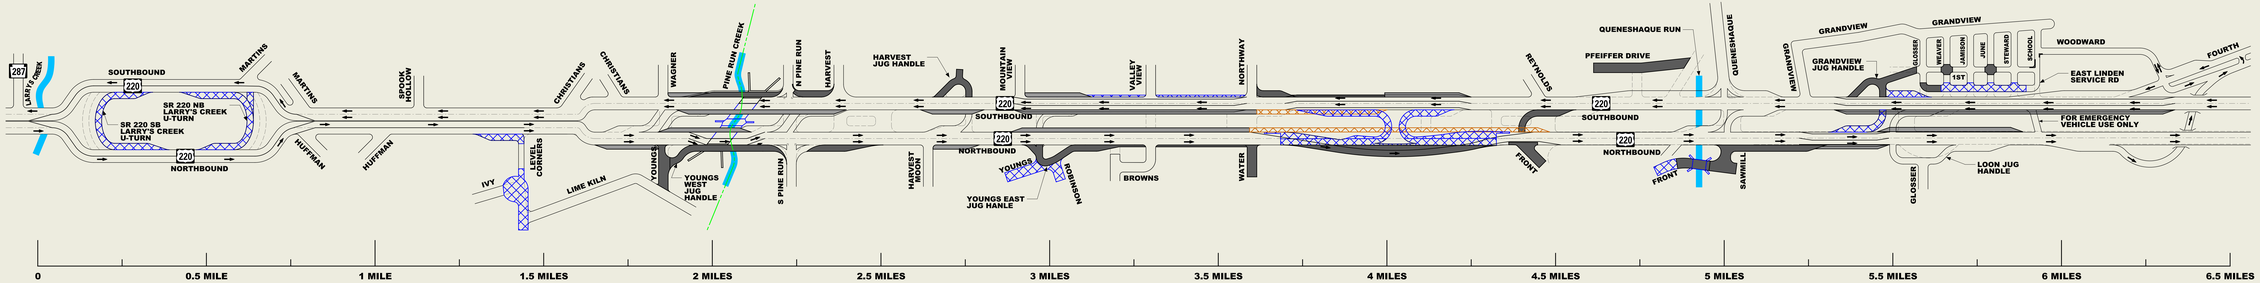

STAGE 1 CONSTRUCTION
STAGE 2 CONSTRUCTION
STAGE 3 CONSTRUCTION
TEMPORARY WIDENING CONSTRUCTION
TEMPORARY WIDENING DECONSTRUCTION
CONSTRUCTION COMPLETED IN A PREVIOUS STAGE

BRIDGE WORK:

SR 220 OVER PINE RUN CREEK - NB SUPERSTRUCTURE REPLACEMENT
FRONT ST OVER QUENESHAQUE RUN - CONSTRUCT NEW STRUCTURE

PRELIMINARY

ROUTE 220 SECTION 122
SAFETY IMPROVEMENT PROJECT

STAGE 2A

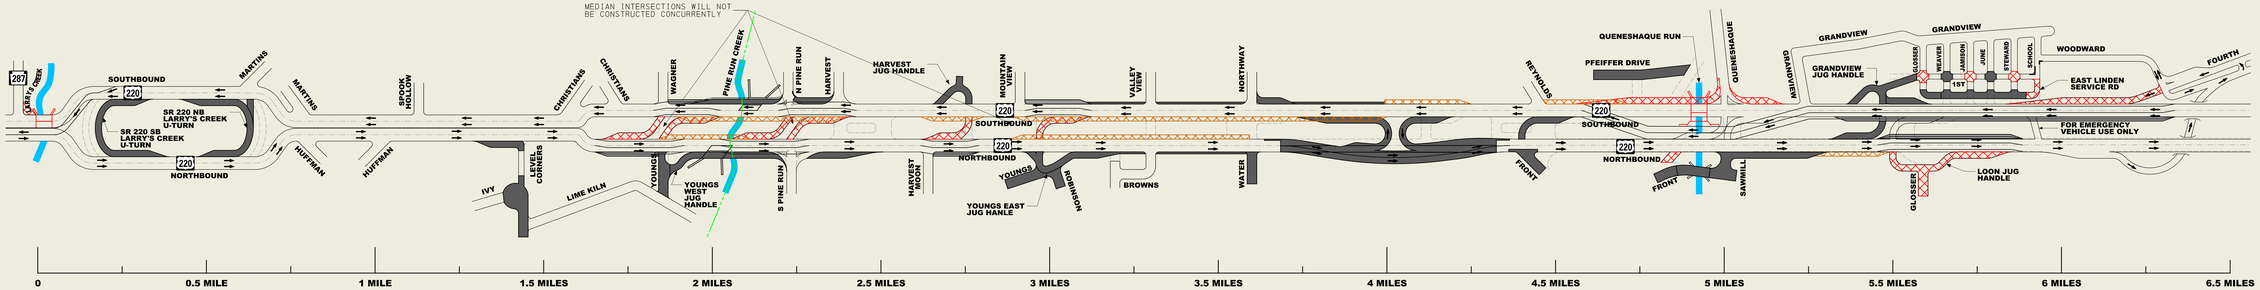

- STAGE 1 CONSTRUCTION
- STAGE 2 CONSTRUCTION
- STAGE 3 CONSTRUCTION
- TEMPORARY WIDENING CONSTRUCTION
- TEMPORARY WIDENING DECONSTRUCTION
- CONSTRUCTION COMPLETED IN A PREVIOUS STAGE

BRIDGE WORK:

SR 220 OVER LARRY'S CREEK - REPLACE SB SIDE
SR 220 OVER QUENESHAQUE RUN - REPLACE SB SIDE

PRELIMINARY

ROUTE 220 SECTION 122
SAFETY IMPROVEMENT PROJECT

STAGE 2B

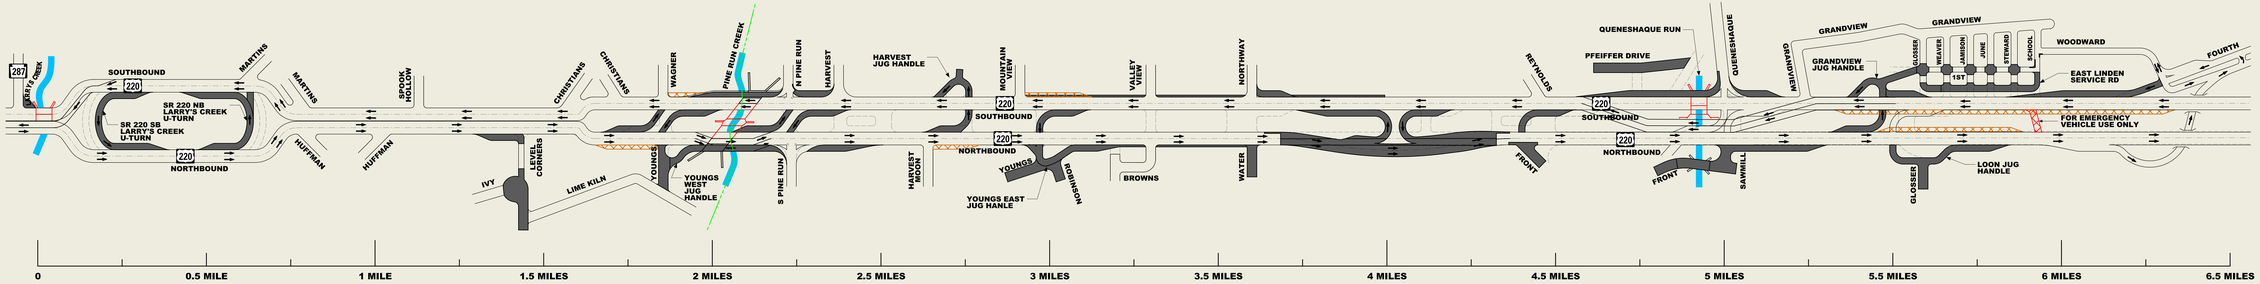

- STAGE 1 CONSTRUCTION
- STAGE 2 CONSTRUCTION
- STAGE 3 CONSTRUCTION
- TEMPORARY WIDENING CONSTRUCTION
- TEMPORARY WIDENING DECONSTRUCTION
- CONSTRUCTION COMPLETED IN A PREVIOUS STAGE

BRIDGE WORK:

SR 220 OVER LARRY'S CREEK - REPLACE SB SIDE
SR 220 OVER PINE RUN CREEK - NB SUPERSTRUCTURE REPLACEMENT
SR 220 OVER QUENESHAQUE RUN - REPLACE SB SIDE

PRELIMINARY

ROUTE 220 SECTION 122
SAFETY IMPROVEMENT PROJECT

STAGE 3

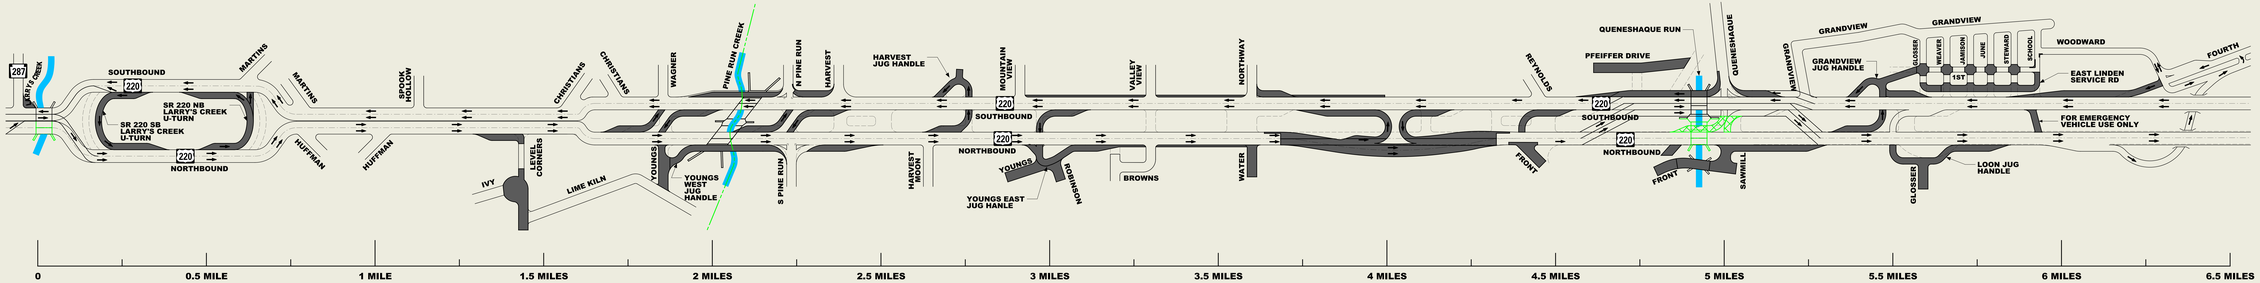

- STAGE 1 CONSTRUCTION
- STAGE 2 CONSTRUCTION
- STAGE 3 CONSTRUCTION
- TEMPORARY WIDENING CONSTRUCTION
- TEMPORARY WIDENING DECONSTRUCTION
- CONSTRUCTION COMPLETED IN A PREVIOUS STAGE

BRIDGE WORK:

SR 220 OVER LARRY'S CREEK - REPLACE NB SIDE
SR 220 OVER QUENESHAQUE RUN - REPLACE NB SIDE