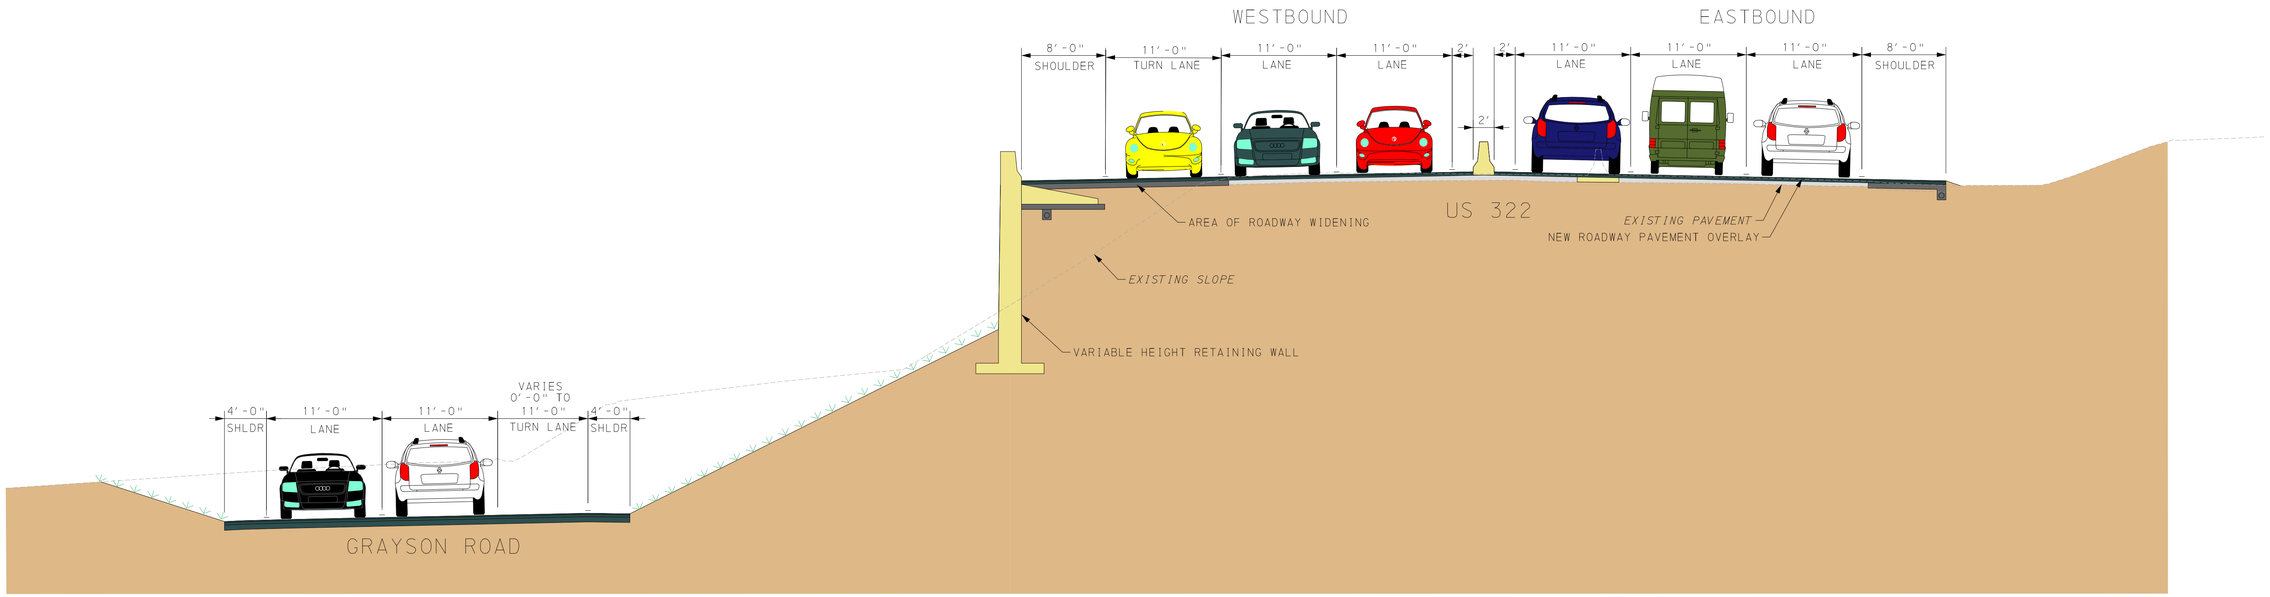

ROADWAY TYPICAL SECTION, US 322

STA 404+75.00
(NOT TO SCALE)

A-A

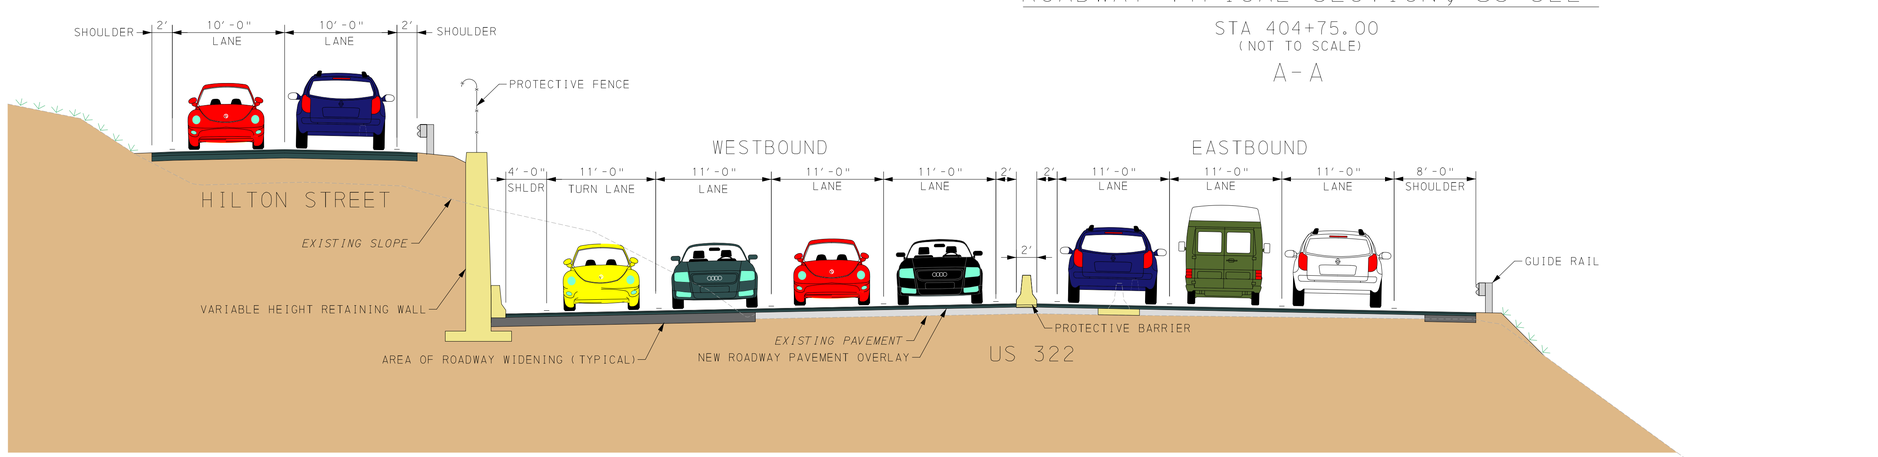

ROADWAY TYPICAL SECTION, US 322

STA 415+00.00
(NOT TO SCALE)

B-B

pennsylvania
DEPARTMENT OF TRANSPORTATION

benesch
PRELIMINARY 4/4/2019

OPERATOR:
FILE NAME: Y:\Pottsville\30800S\30865.01\Eng_Docs\Safety\Typical Sections\TypicalSections_Presentation.dgn (Default)
PLOTTED: 03\29\2019

PLOTTED: 03\29\2019
OPERATOR:
FILE NAME: Y:\Pottsville\30800S\30865.01\Eng_Docs\Safety\Typical Sections\TypicalSections_Presentation(GraysonRd).dgn (Default)

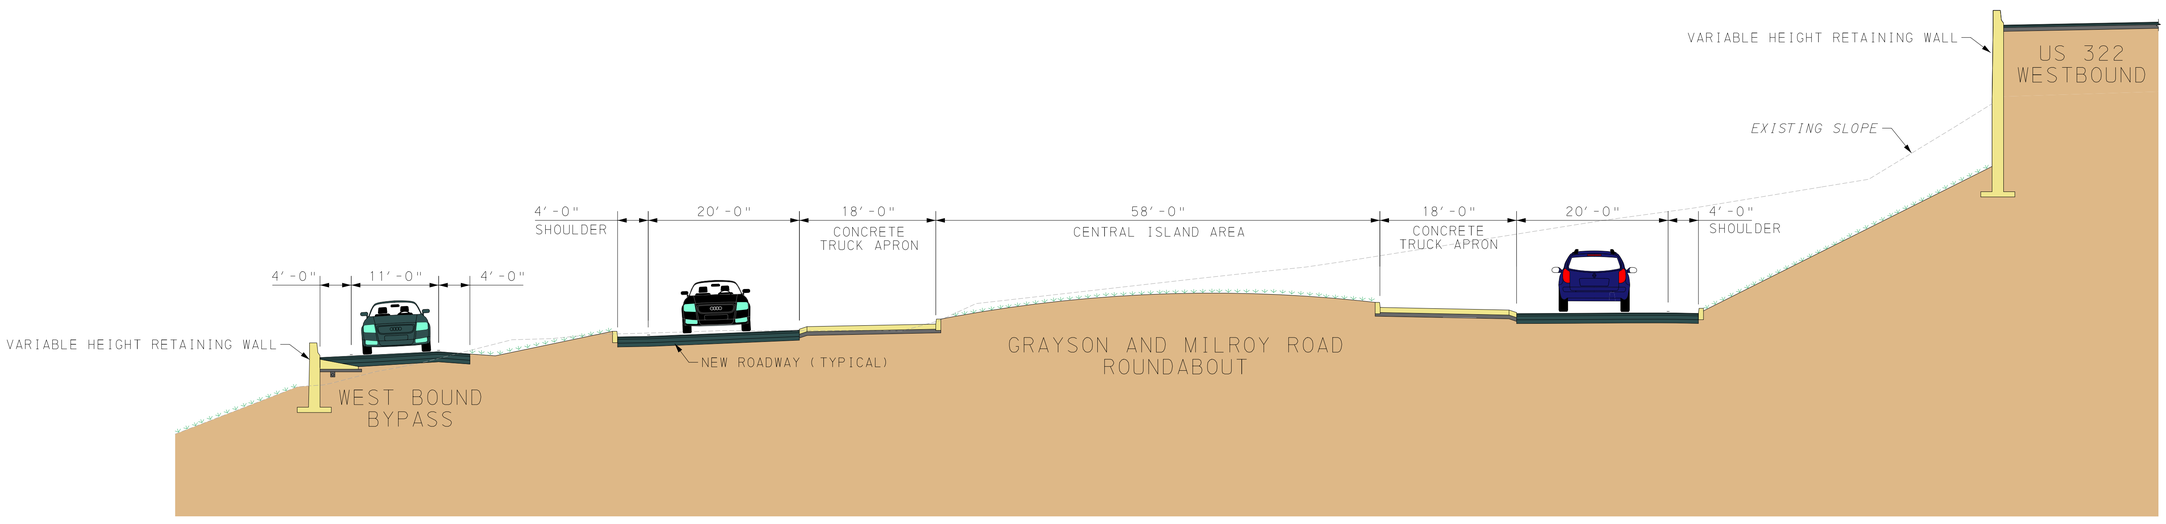

ROADWAY TYPICAL SECTION, GRAYSON AND MILROY RD

STA 29+90.00
(NOT TO SCALE)

C-C

pennsylvania
DEPARTMENT OF TRANSPORTATION

benesch
PRELIMINARY 4/4/2019