PRELIMINARY DESIGN

SR 1004 SECTION 671 (RIV
OVER CALKINS CREEK
SUPERSTRUCTURE REPLACEMENT
DAMASCUS TOWNSHIP, WAYNE
2026 ANTICIPATED CONSTR

LEGEND

- PROPOSED ROADWAY RECONSTRUCTION
- PROPOSED SHOULDER RECONSTRUCTION
- DRIVEWAY/SIDE ROAD RECONSTRUCTION
- PARKING AREA RECONSTRUCTION
- STRUCTURE
- EXISTING PAVEMENT
- WATER/STREAM
- MILL & OVERLAY
- ROCK CLASS R-7, CHOKED WITH ROCK, CLASS R-3 AND STREAMBED MATERIAL
- ROCK, CLASS R-4
- PROPOSED GUIDE RAIL
- TEMPORARY CONSTRUCTION EASEMENT
- REQUIRED DRAINAGE EASEMENT
- AERIAL EASEMENT
- PROPOSED PIPE

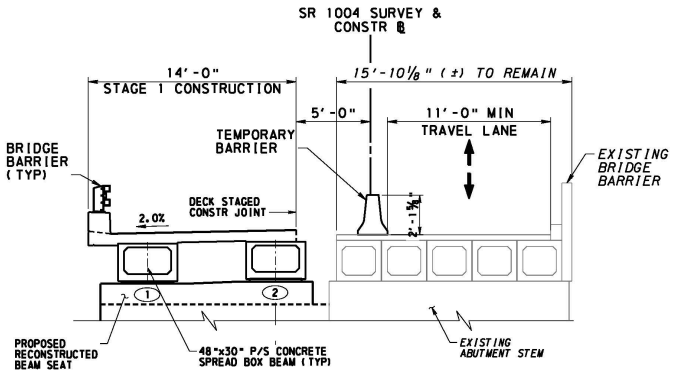

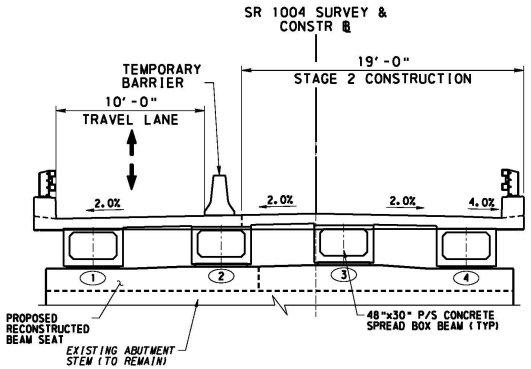

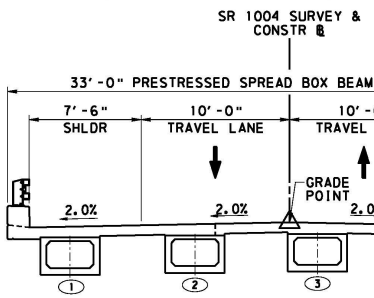

STAGE 1 - RECONSTRUCTION OF UPSTREAM PORTION OF BRIDGE
NOT TO SCALE

STAGE 2 - RECONSTRUCTION OF DOWNSTREAM PORTION OF BRIDGE
NOT TO SCALE

TYPICAL STRUCTURE SECT
NOT TO SCALE

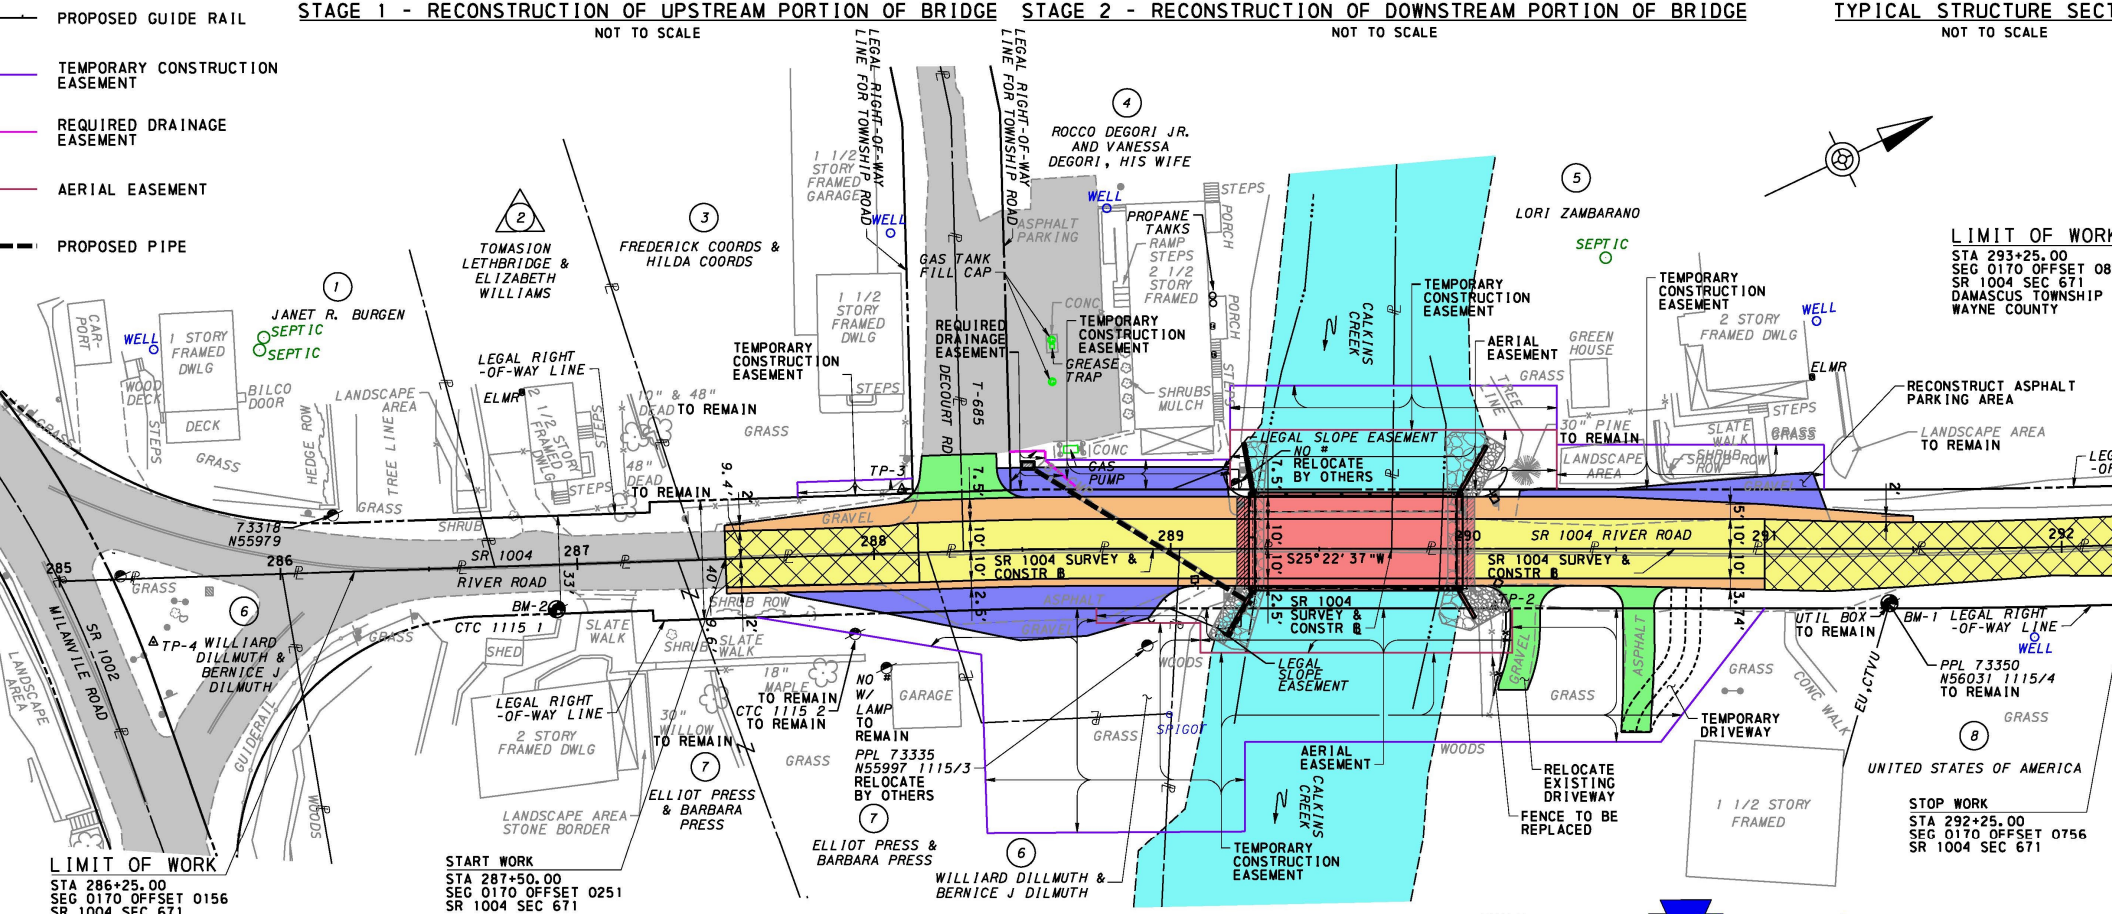

pennsylvania
DEPARTMENT OF TRANSPORTATION

\\corp.sslengr.com\Data\Client\HBG_Client\21025-001-SR1004_671_Calk_Crk\CADD\Presentation\Plan\PD_PLN01.dgn