SR 1004 SECTION BB2 COLD SPRING CREAMERY ROAD
OVER BRANCH OF PINE RUN
BUCKINGHAM TOWNSHIP, BUCKS COUNTY
STRUCTURE REPLACEMENT

pennsylvania
DEPARTMENT OF TRANSPORTATION

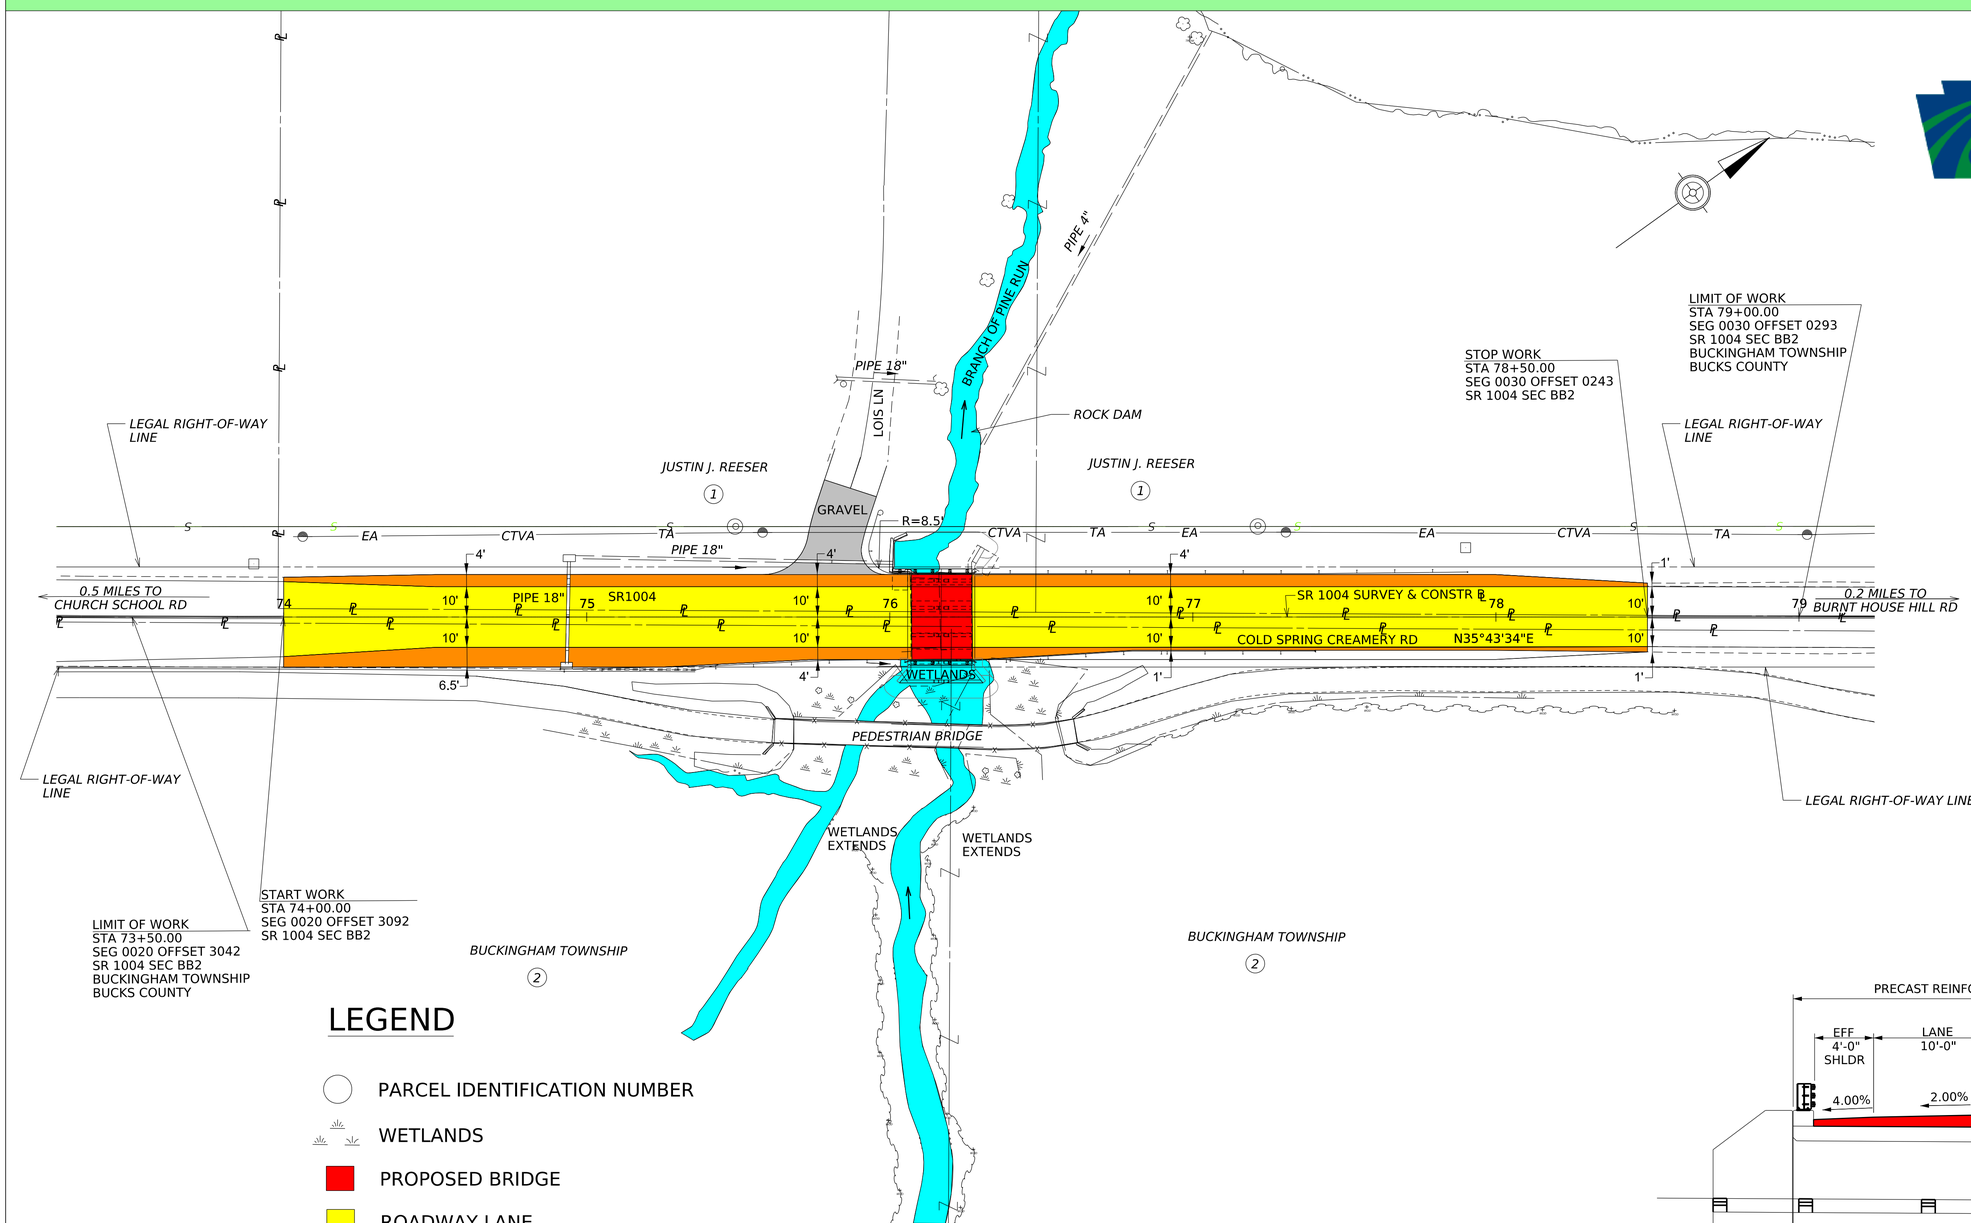

LEGEND

- PARCEL IDENTIFICATION NUMBER
- WETLANDS
- PROPOSED BRIDGE
- ROADWAY LANE
- ROADWAY SHOULDER
- STREAM
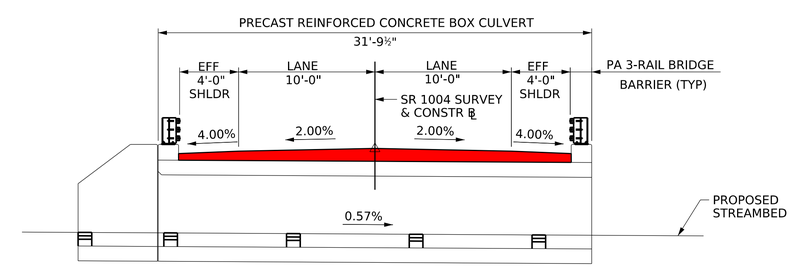
GENERAL PLAN
SCALE
0 25 50 FEET