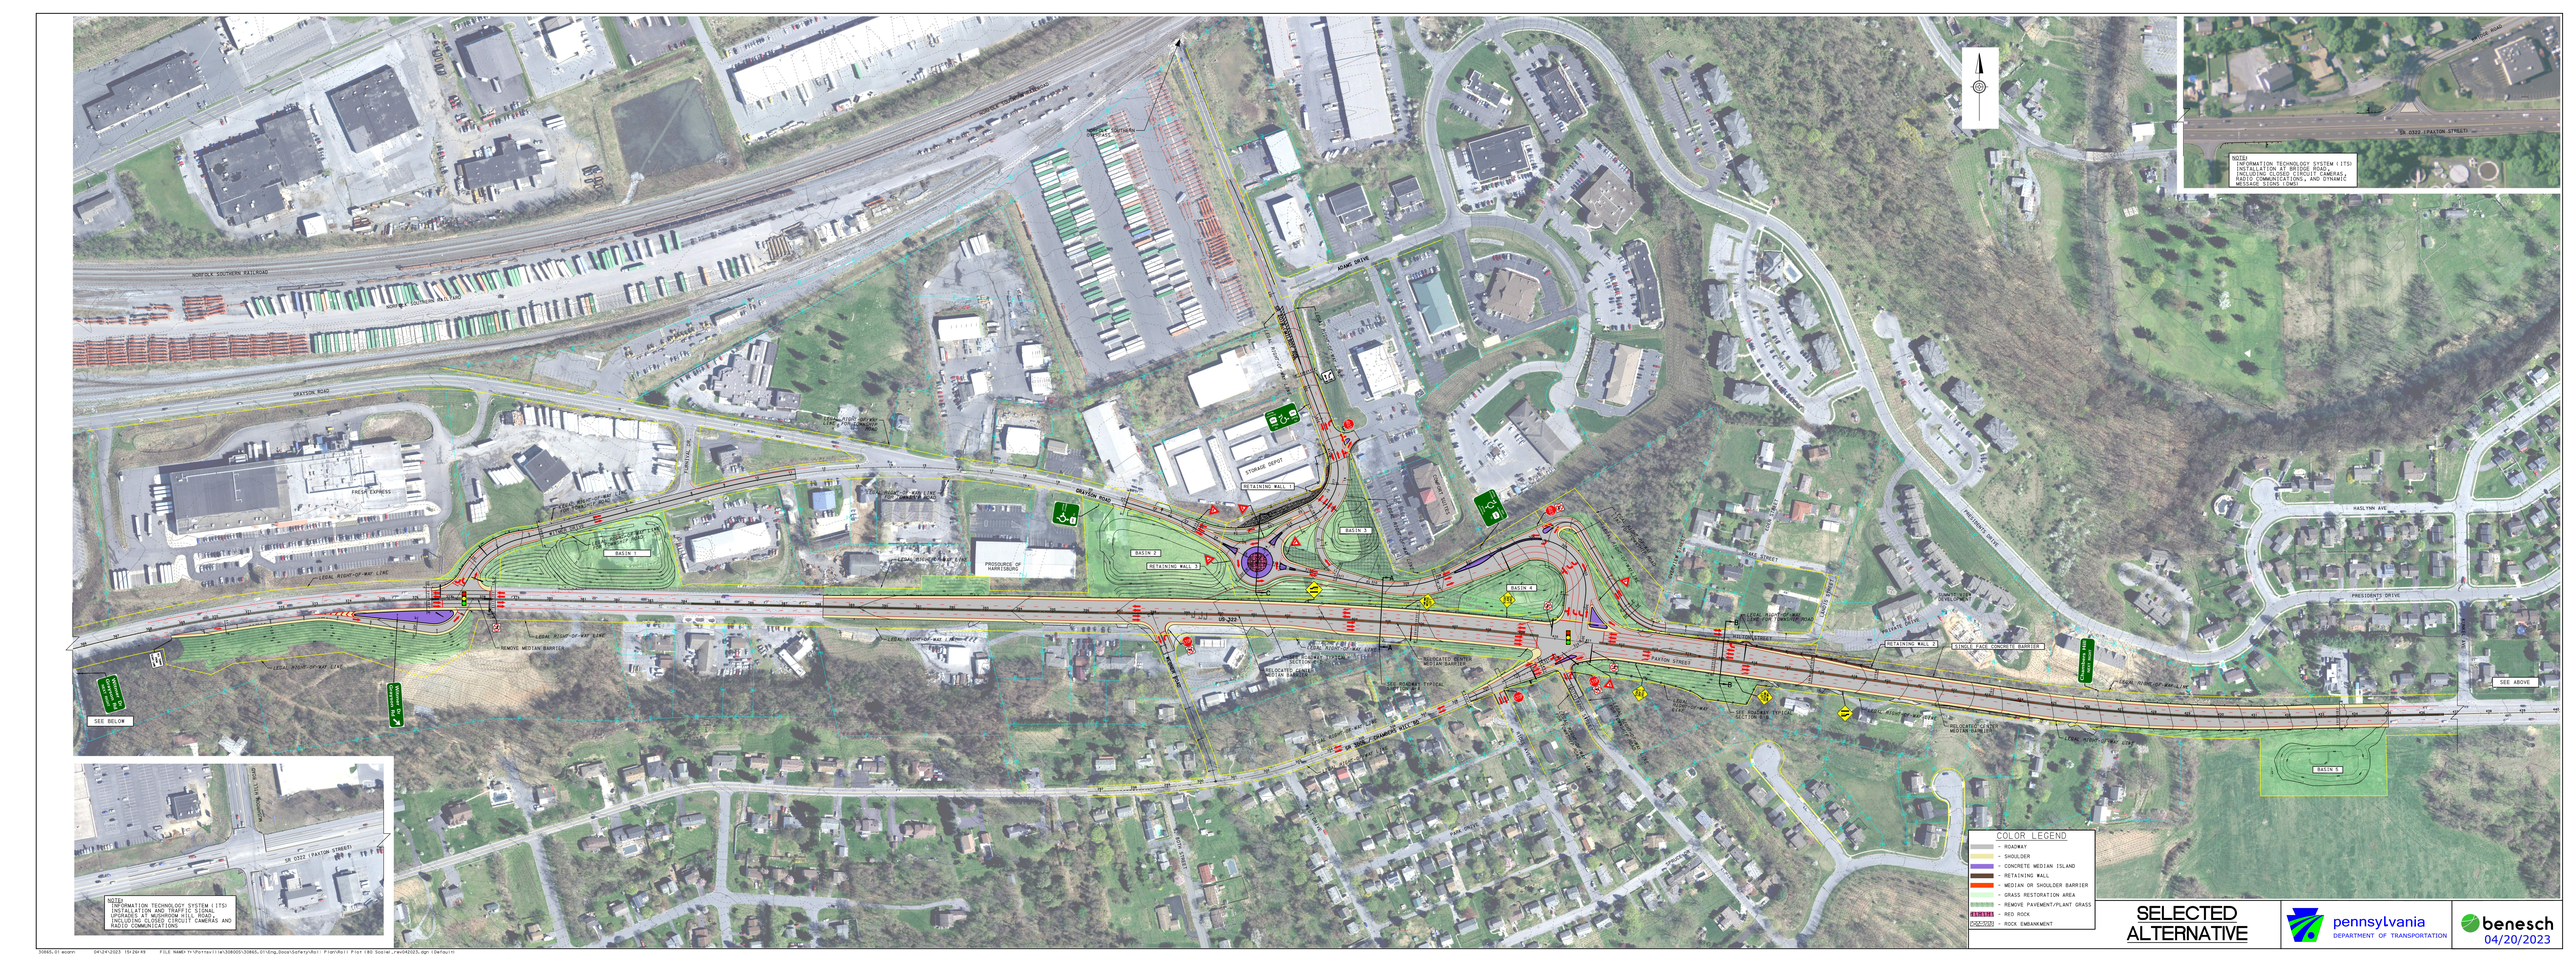
NORFOLK SOUTHERN RAILROAD
GRAYSON ROAD
FRESH EXPRESS
STORAGE DEPOT
RETAINING WALL 1
RETAINING WALL 2
RETAINING WALL 3
BASIN 1
BASIN 2
BASIN 3
BASIN 4
BASIN 5
PROGRESSIVE DR
PRESIDENTS DRIVE
HASLYNN AVE
PAXTON STREET
SR 0322 (PAXTON STREET)
REMOVE MEDIAN BARRIER
SEE BELOW
SEE ABOVE
NOTE:
INFORMATION TECHNOLOGY SYSTEM (ITS) INSTALLATION AND TRAFFIC SIGNAL INSTALLATION - MASONTOWN MILL ROAD, INCLUDING CLOSED CIRCUIT CAMERAS AND RADIO COMMUNICATIONS
COLOR LEGEND
- ROADWAY
- SHOULDER
- CONCRETE MEDIAN ISLAND
- RETAINING WALL
- MEDIAN OR SHOULDER BARRIER
- GRASS RESTORATION AREA
- REMOVE PAVEMENT/PLANT GRASS
- RED ROCK
- ROCK EMBANKMENT
SELECTED ALTERNATIVE
pennsylvania
DEPARTMENT OF TRANSPORTATION
benesch
04/20/2023