MAILBOX.DGN

CANTILEVER MAILBOX SUPPORT

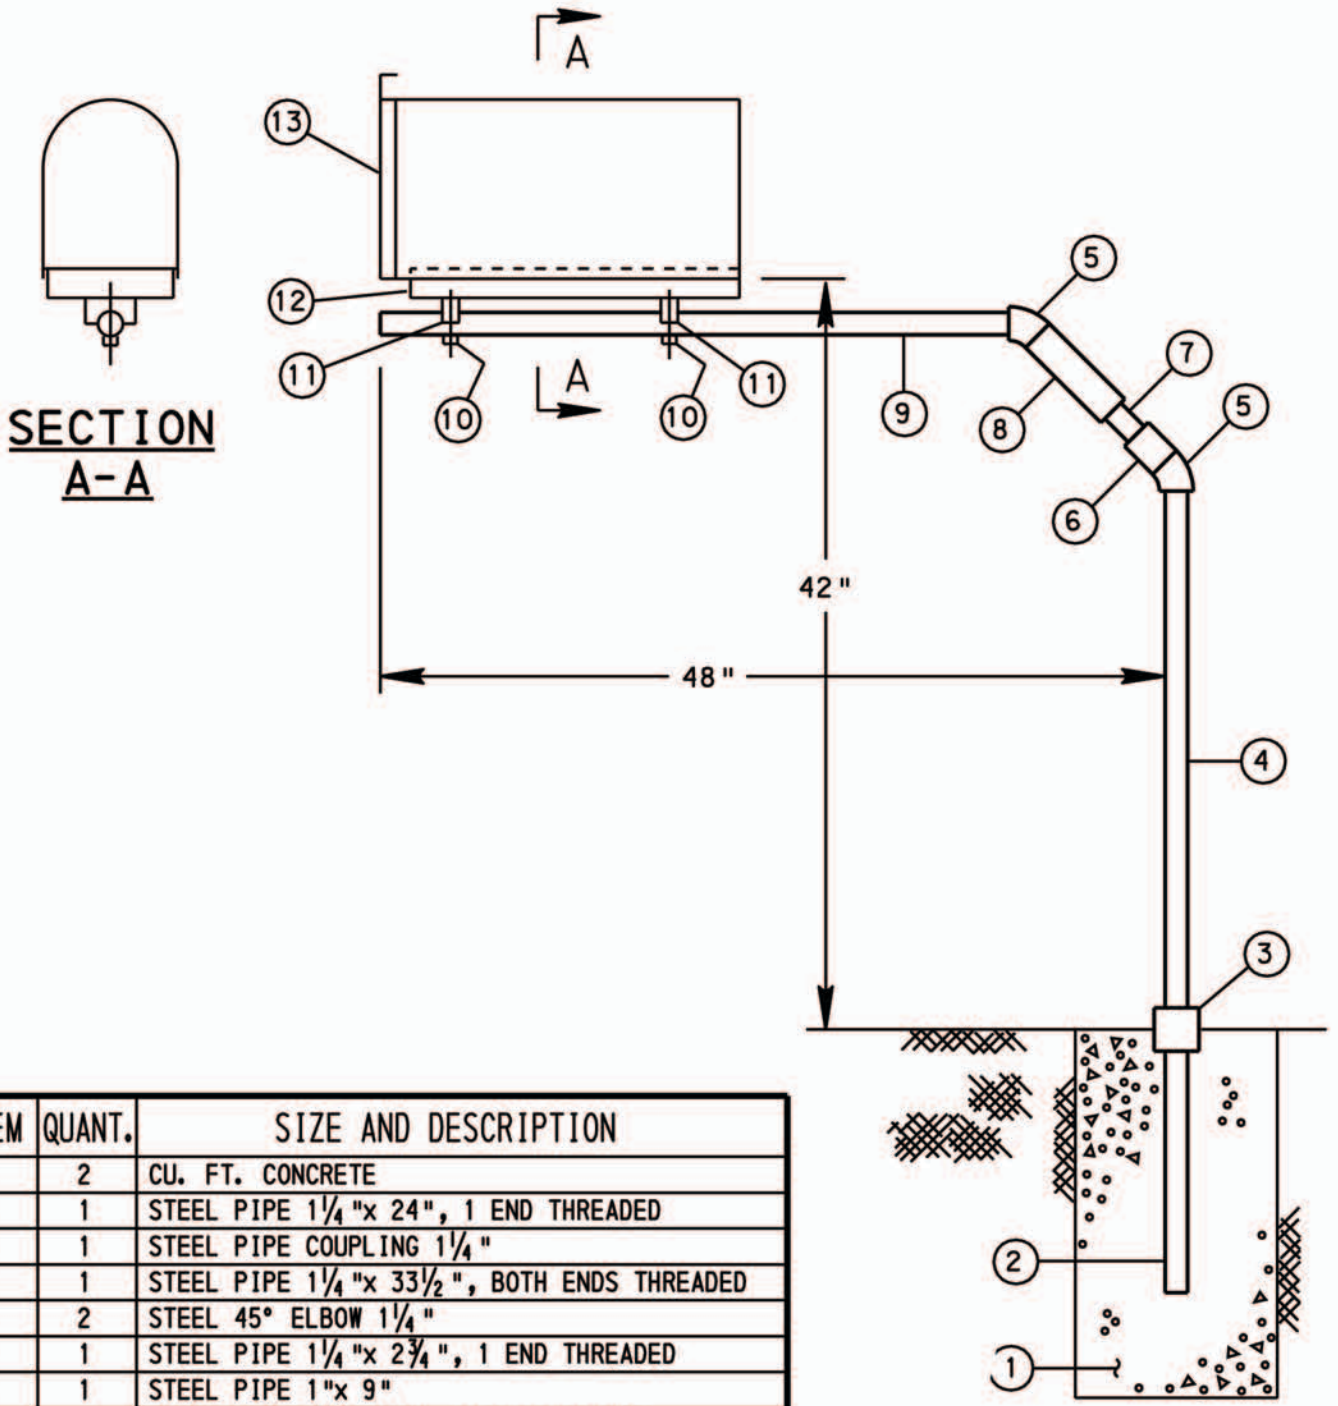

ITEM	QUANT.	SIZE AND DESCRIPTION
1	2	CU. FT. CONCRETE
2	1	STEEL PIPE 1¼"x 24", 1 END THREADED
3	1	STEEL PIPE COUPLING 1¼"
4	1	STEEL PIPE 1¼"x 33½", BOTH ENDS THREADED
5	2	STEEL 45° ELBOW 1¼"
6	1	STEEL PIPE 1¼"x 2¾", 1 END THREADED
7	1	STEEL PIPE 1"x 9"
8	1	STEEL PIPE 1¼"x 5", 1 END THREADED
9	1	STEEL PIPE 1¼"x 42½", 1 END THREADED
10	2	LAG BOLTS ¼"x 3½" LONG
11	2	1¼" PIPE CLAMPS (TAILPIPE TYPE)
12	1	2"x 8"X 20" WOOD BOARD
13	1	MAILBOX (STANDARD SIZE)

PENNDOT
Commonwealth of PA