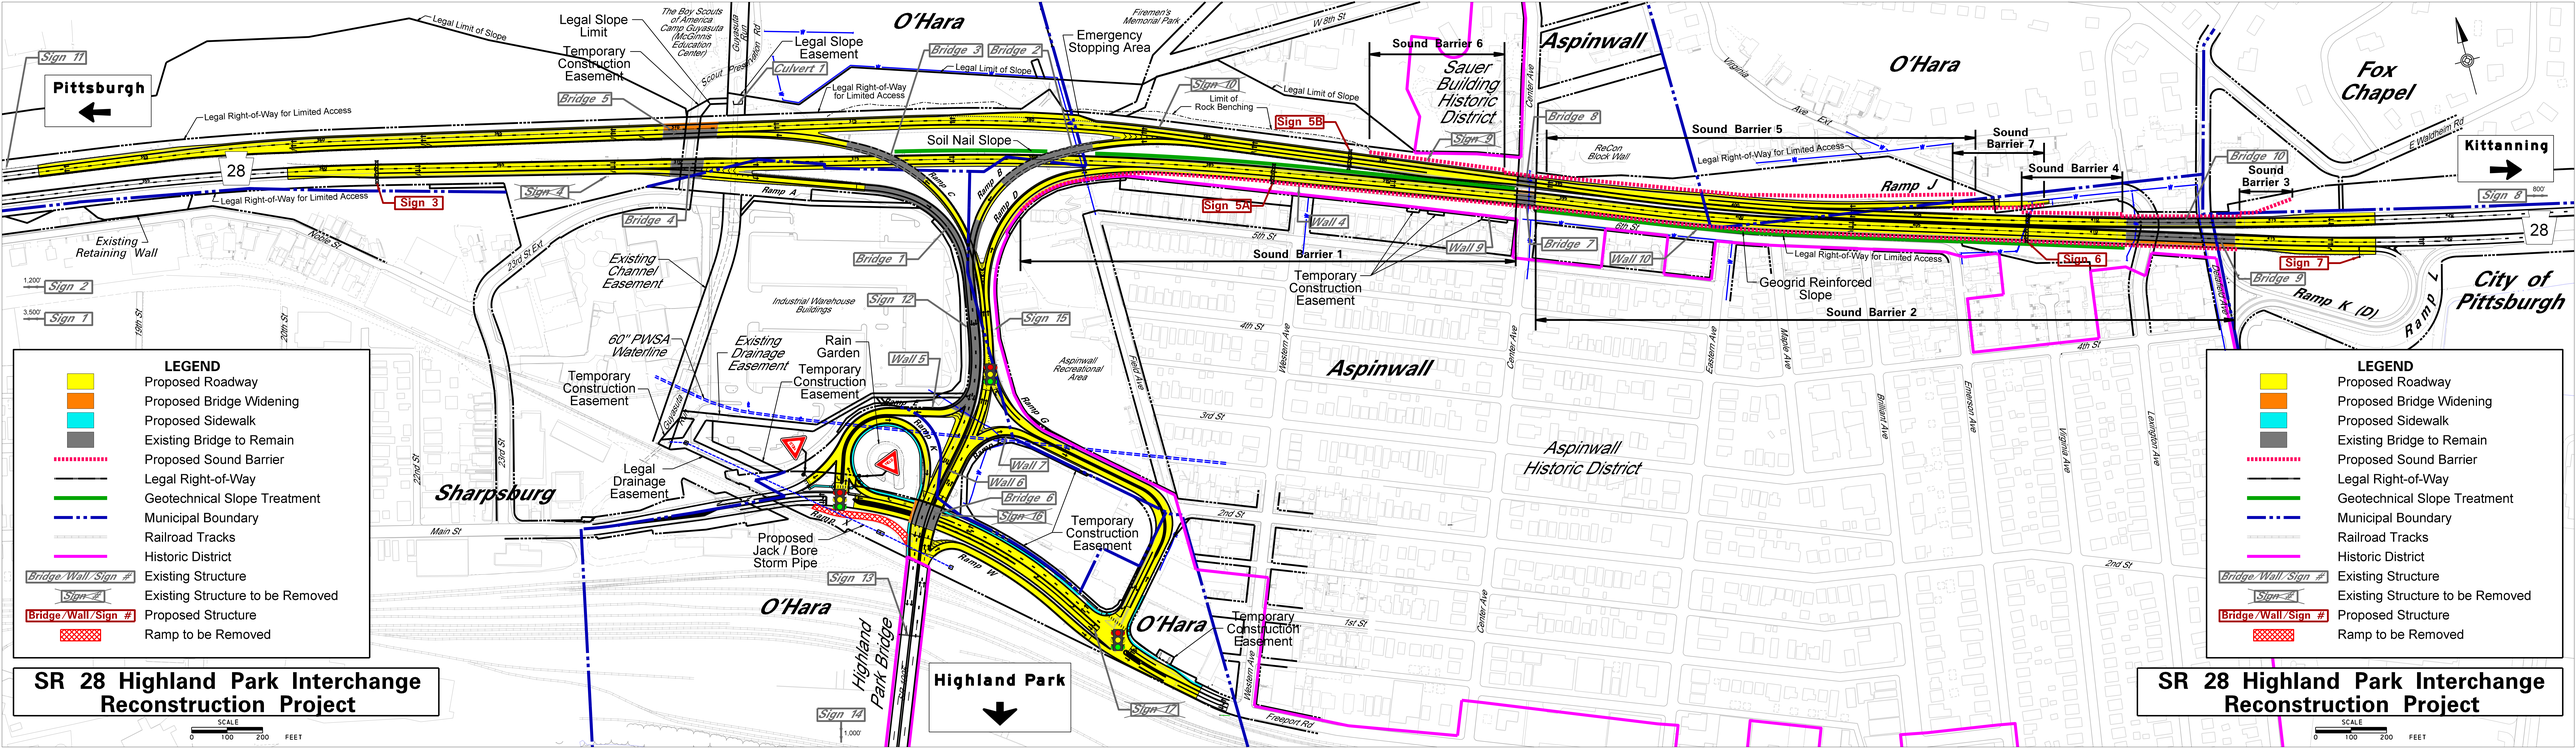
Pittsburgh
Kittanning
Highland Park
Sharpsburg
O'Hara
Aspinwall
Fox Chapel
City of Pittsburgh
Highland Park Bridge
Aspinwall Historic District
Sauer Building Historic District
Aspinwall Recreational Area
Industrial Warehouse Buildings
Sound Barrier 1
Sound Barrier 2
Sound Barrier 3
Sound Barrier 4
Sound Barrier 5
Sound Barrier 6
Sound Barrier 7
Ramp A
Ramp B
Ramp C
Ramp D
Ramp E
Ramp F
Ramp G
Ramp H
Ramp J
Ramp K (D)
Ramp L
Ramp W
Ramp X
Legal Limit of Slope
Legal Right-of-Way for Limited Access
Legal Slope Limit
Temporary Construction Easement
Legal Slope Easement
Culvert 1
Emergency Stopping Area
Limit of Rock Benching
Soil Nail Slope
Existing Retaining Wall
Existing Channel Easement
60" PWSA Waterline
Existing Drainage Easement
Rain Garden
Legal Drainage Easement
Proposed Jack / Bore Storm Pipe
Geogrid Reinforced Slope
ReCon Block Wall
Sign 1
Sign 2
Sign 3
Sign 4
Sign 5A
Sign 5B
Sign 6
Sign 7
Sign 8
Sign 9
Sign 10
Sign 11
Sign 12
Sign 13
Sign 14
Sign 15
Sign 16
Sign 17
Bridge 1
Bridge 2
Bridge 3
Bridge 4
Bridge 5
Bridge 6
Bridge 7
Bridge 8
Bridge 9
Bridge 10
Wall 4
Wall 5
Wall 6
Wall 7
Wall 9
Wall 10
LEGEND
Proposed Roadway
Proposed Bridge Widening
Proposed Sidewalk
Existing Bridge to Remain
Proposed Sound Barrier
Legal Right-of-Way
Geotechnical Slope Treatment
Municipal Boundary
Railroad Tracks
Historic District
Bridge/Wall/Sign #
Existing Structure
Sign #
Existing Structure to be Removed
Bridge/Wall/Sign #
Proposed Structure
Ramp to be Removed
SR 28 Highland Park Interchange Reconstruction Project
SCALE
0 100 200 FEET