COLUMBIA-WRIGHTSVILLE BRIDGE REHABILITATION PROJECT

Veterans Memorial Bridge over the Susquehanna River

WRIGHTSVILLE GATEWAY ROUNDABOUT IMPROVEMENT (ALTERNATIVE 2 - RECOMMENDED)

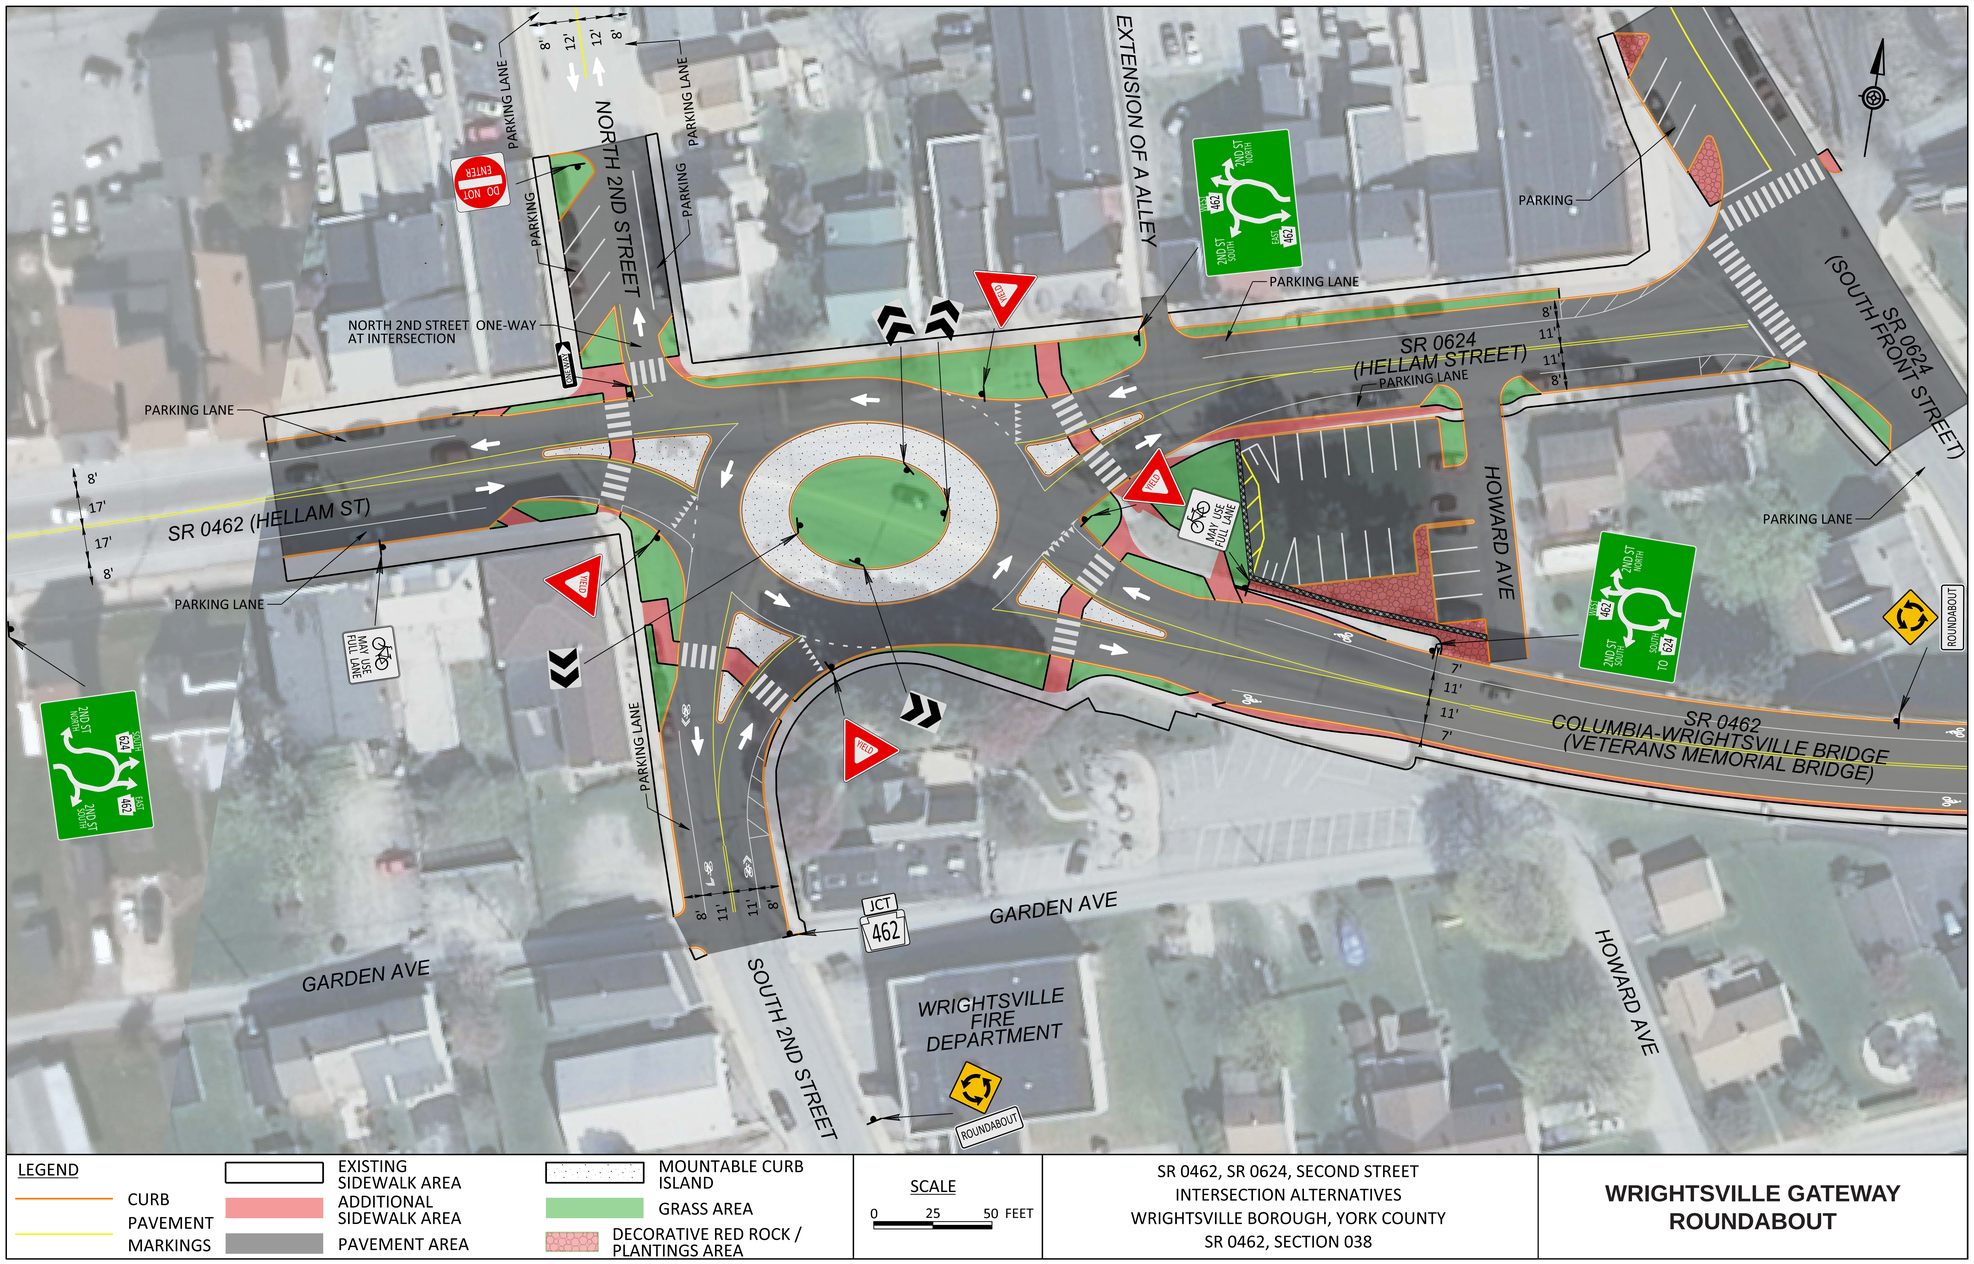

pennsylvania DEPARTMENT OF TRANSPORTATION

U.S. Department of Transportation Federal Highway Administration

RK&K

OCTOBER 2020