DISTRICT	COUNTY	ROUTE	SECTION	SHEET
6-0	BUCKS	0113	HBP	15 OF 27
HILLTOWN TOWNSHIP				

REVISION NUMBER	REVISIONS	DATE	BY

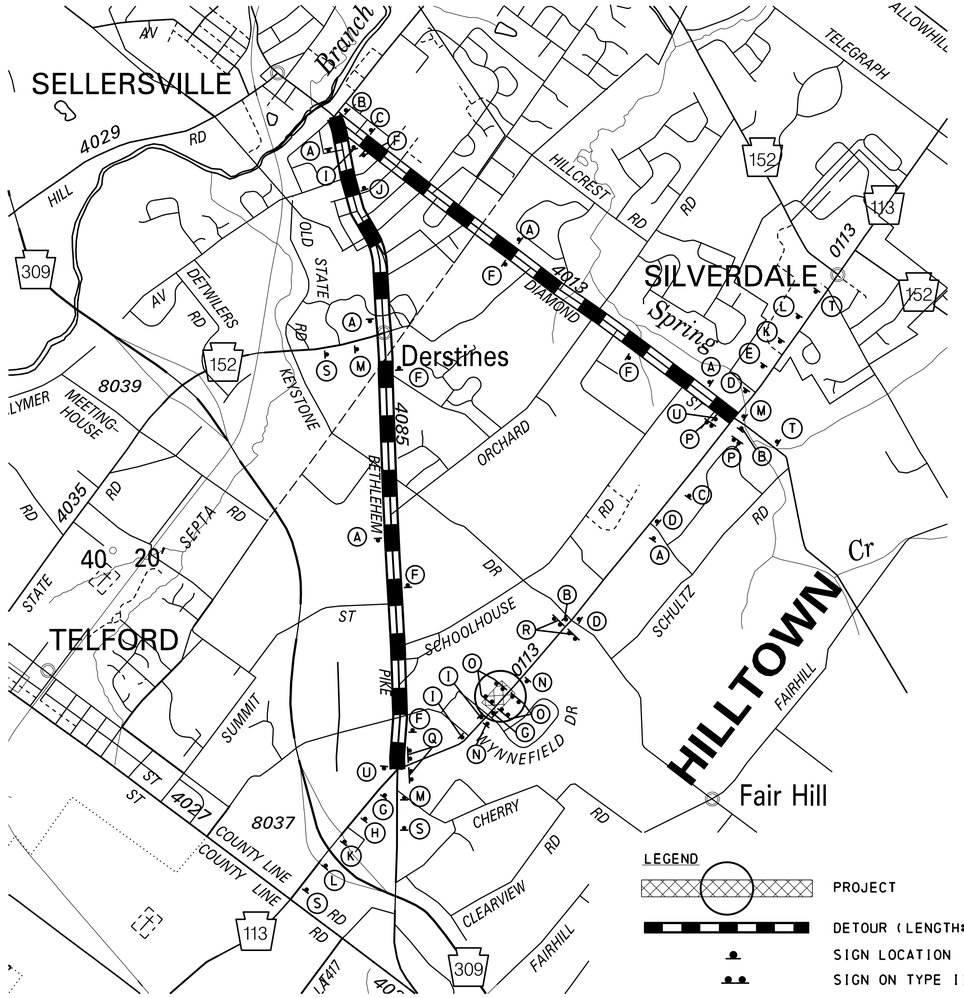

DETOUR MAP
NOT TO SCALE

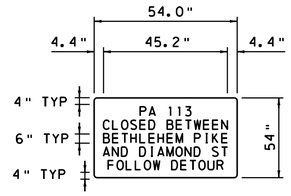

LEGEND & BORDER: BLACK (NON-REFLECTORIZED)
BACKGROUND: ORANGE (REFLECTORIZED)
BORDER: 0.75"
INSERT: 0.5"
RADIUS: 0.75"
FONT: 6" UPPERCASE SERIES B

TABLE OF WIDTHS AND SPACES

19.5	4.4	5.2	4.7	5.35
3.4--P	3.7--C	3.7--B	4.1--A	3.2--F
3.2--A	3.2--L	2.9--E	3.7--N	3.9--O
1.2	3.6--O	3.2--T	2.5--D	3.2--L
2.4--1	3.7--S	3.7--H	2.5	3.2--L
2.4--1	3.2--E	3.2--L	3.7--D	3.6--O
2.5--3	2.5--D	3.2--E	1.7--I	3.8--W
19.5	2.5	3.7--H	4.1--A	2.5
	3.7--B	3.2--E	4.0--M	3.7--D
54.0"	2.9--E	2.9--M	3.9--O	2.9--E
	2.6--T	2.5	3.7--N	3.2--T
	4.7--W	3.7--P	2.5--D	3.9--O
	3.2--E	1.9--I	2.5	3.7--U
	3.2--E	3.5--K	3.4--S	2.5--R
	2.5--N	2.3--E	2.3--T	5.35
	4.4	5.2	4.7	
				54.0"
	54.0"	54.0"	54.0"	

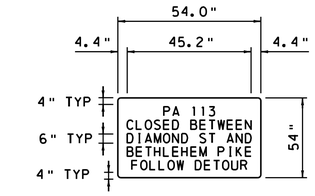

LEGEND & BORDER: BLACK (NON-REFLECTORIZED)
BACKGROUND: ORANGE (REFLECTORIZED)
BORDER: 0.75"
INSERT: 0.5"
RADIUS: 0.75"
FONT: 6" UPPERCASE SERIES B

TABLE OF WIDTHS AND SPACES

19.5	4.4	4.4	5.2	5.35
3.4--P	3.7--C	3.7--D	3.7--B	3.2--F
3.2--A	3.2--L	1.7--I	2.9--E	3.9--O
1.2	3.6--O	4.1--A	3.2--T	3.2--L
2.4--1	3.7--S	4.0--M	3.7--H	3.2--L
2.4--1	3.2--E	3.9--O	3.2--L	3.6--O
2.5--3	2.5--D	3.7--N	3.2--E	3.8--W
19.5	2.5	2.5--D	3.7--H	2.5
	3.7--B	2.5	3.2--E	3.7--D
54.0"	2.9--E	3.4--S	2.9--M	2.9--E
	2.6--T	2.3--T	2.5	3.2--T
	4.7--W	3.2	3.7--P	3.9--O
	3.2--E	4.1--A	1.9--I	3.7--U
	3.2--E	3.7--N	3.5--K	2.5--R
	2.5--N	2.5--D	2.3--E	5.35
	4.4	4.4	5.2	
				54.0"
	54.0"	54.0"	54.0"	

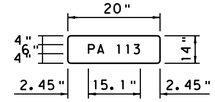

LEGEND & BORDER: BLACK (NON-REFLECTORIZED)
BACKGROUND: ORANGE (REFLECTORIZED)
BORDER: 0.75"
INSERT: 0.5"
RADIUS: 0.75"
FONT: 6" UPPERCASE SERIES B

TABLE OF WIDTHS AND SPACES

2.55
3.4--P
3.2--A
1.2
2.4--1
2.4--1
2.5--3
2.45
20.0"

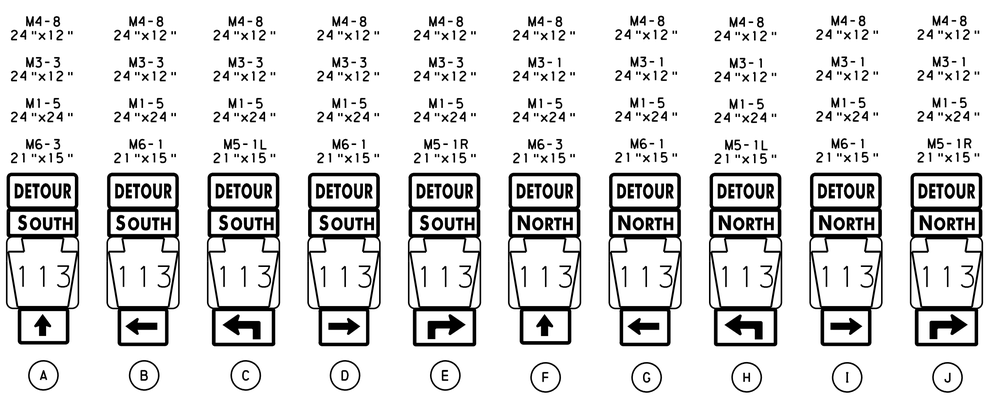

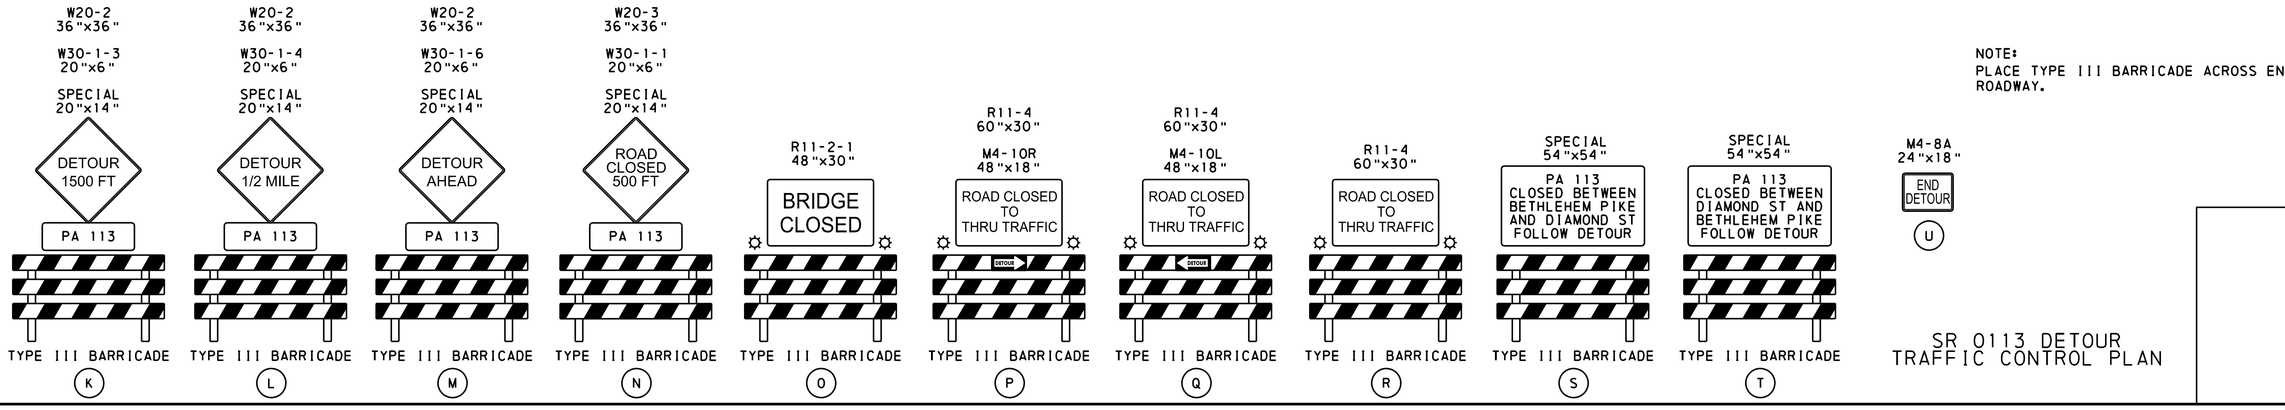

NOTE:
PLACE TYPE III BARRICADE ACROSS ENTIRE ROADWAY.

SR 0113 DETOUR
TRAFFIC CONTROL PLAN

pw://wsp-pa-pw.bentley.com:wsp-us-pw-02/Documents/PA Transportation/Penn/DOT/District 6-0/21182C-D WO 3-MTRP/Group PS/851.0113_2of2.dgn
PB_PennDOT_full.cfl
3/23/2023 9:37:12 AM
USCK710703
WSP CADD DATA